



FRONT ELEVATION AS EXISTING 1:50


SIDE ELEVATION AS EXISTING 1:50



REAR ELEVATION AS EXISTING 1:50



SIDE ELEVATION AS EXISTING 1:50

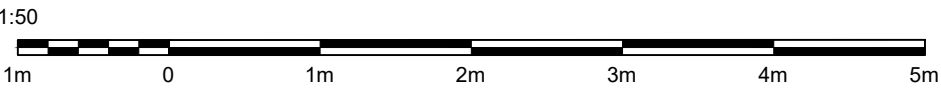

Feasibility

Copyright retained in accordance with the copyright, design, and patents act 1988.

DO NOT SCALE OFF DRAWINGS UNLESS FOR PLANNING PURPOSES
Dimensions to be checked on site.

CDM Regulations 2015

Principal contractor to plan for mitigation measures in response to hazards. CDM Regulations require that **all** projects are to:

- Have workers to be competent and are suitably skilled for the work they carry out;
- Contractors to provide appropriate supervision, instruction and information to all on site workers to provide a safe working environment;
- Have a written construction phase H&S plan

Worcester Lloyd are appointed as 'Designer' only, unless a written appointment has been completed for the formal appointment as 'Principal Designer'. If Worcester Lloyd has been appointed as 'Principal Designer' then refer to 'Pre-construction information pack' for design health and safety information for this project.

Rev	Note	Date
 WORCESTER LLOYD ARCHITECTS & ENGINEERS Derby Office: 01332 498 770 Hitchin Office: 01462 226 308 www.worcesterlloyd.co.uk  RIBA Chartered Practice		
Project	24 Oakfield Avenue, Hitchin	
Drawing Title	Elevations as existing	
Scale 1:50	Sheet A1	Drawn By MW Checked By MW
Date	Job No.	Drawing No. Revision
Mar '26	024 2026	003 -