

CDM Regulations 2015
Denotes a significant hazard or difficult management procedure . Please refer to drawing notes for potential hazards. Main contractor to plan for mitigation measures in response to hazards.

CDM Regulations require that **all** projects are to:

- **Have workers to be competent and are suitably skilled for the work they carry out;**
- **Contractors to provide appropriate supervision, instruction and information to all on site workers to provide a safe working environment;**
- **Have a written construction phase plan.**

Worcester Lloyd are appointed as 'Designer' only, unless a written appointment has been completed for the formal appointment as 'Principal Designer'



Front Elevation as Existing
1 : 50




Rear Elevation as Existing
1 : 50



Sectional Side Elevation as Existing
1 : 50



Side Elevation as Existing
1 : 50

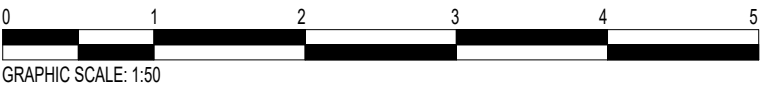

A	29.08.25	Added sectional side elevation		3
REV	DATE	DESCRIPTION	DRAW	CHK



WORCESTER LLOYD
ARCHITECTS & ENGINEERS

Derby Office: 01332 498 770
Hitchin Office: 01462 226 308

www.worcesterlloyd.co.uk

RIBA 
Chartered Practice

Project / Client: 46 Heathfield Road, Hitchin			
Drawing Title: Elevations as Existing			
Scale: 1 : 50	Size: A1 Drawn By: RD	Date: Checked By: MW	Status: Proposed
Drawing No: 126 2025 003	Revision: A		