

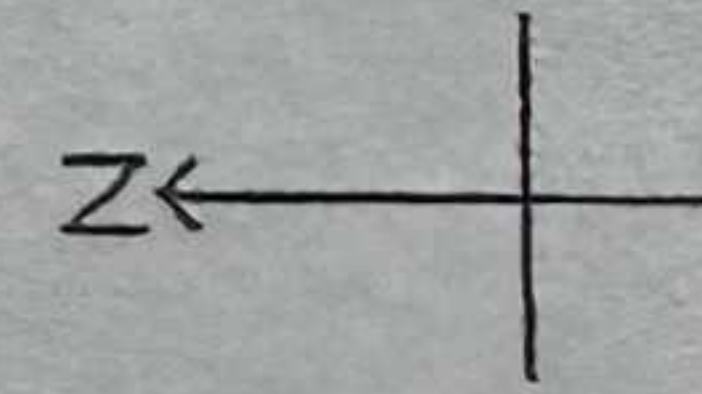


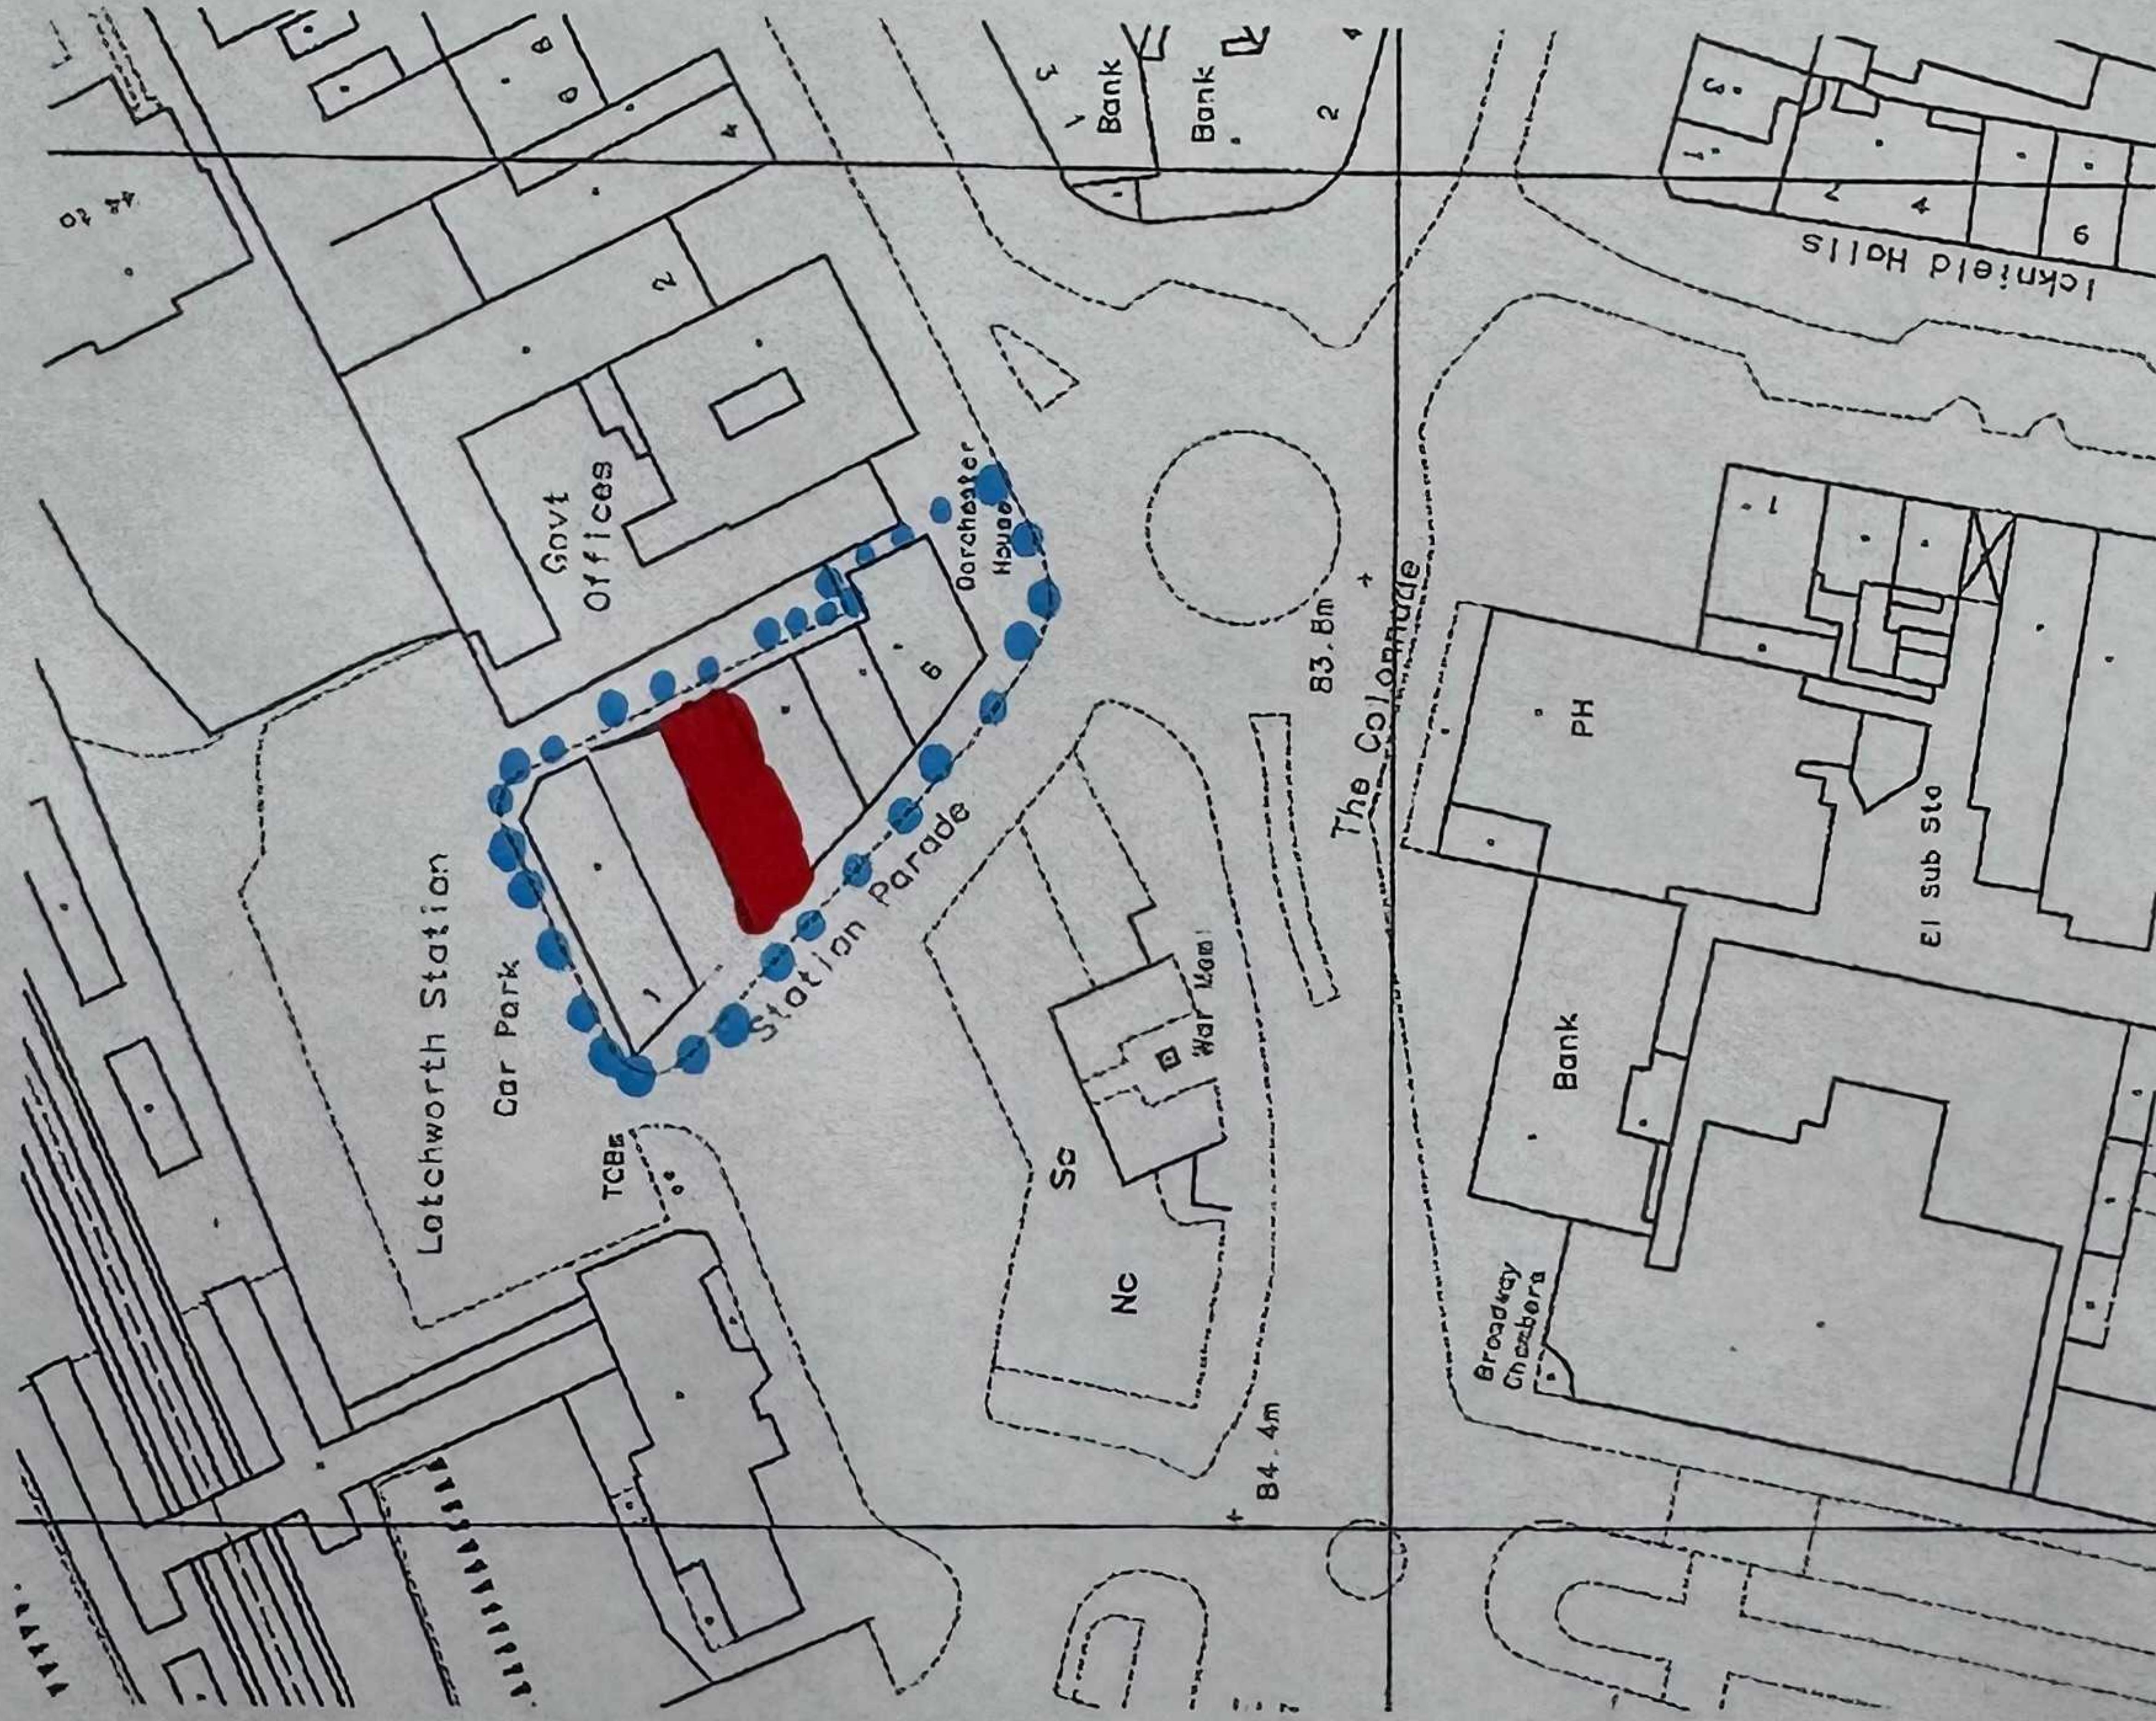

Centre Coordinates: 521760 232740

National Grid sheet reference at centre of this Siteplan: TL2132NE

Supplied by: Trident Maps Ltd
Serial Number: 01327900

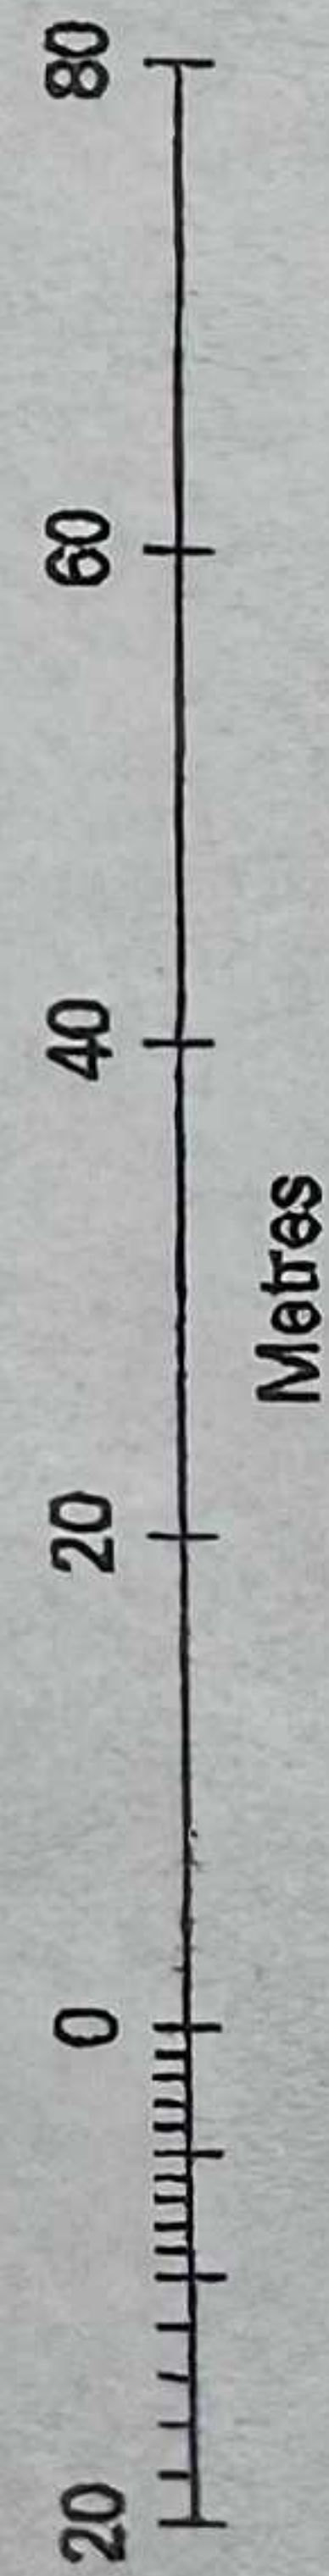

Site Plan
Scale 1:1250

3 Station Parade,
Letchworth Garden City,
Hertfordshire. SG6 3AW