




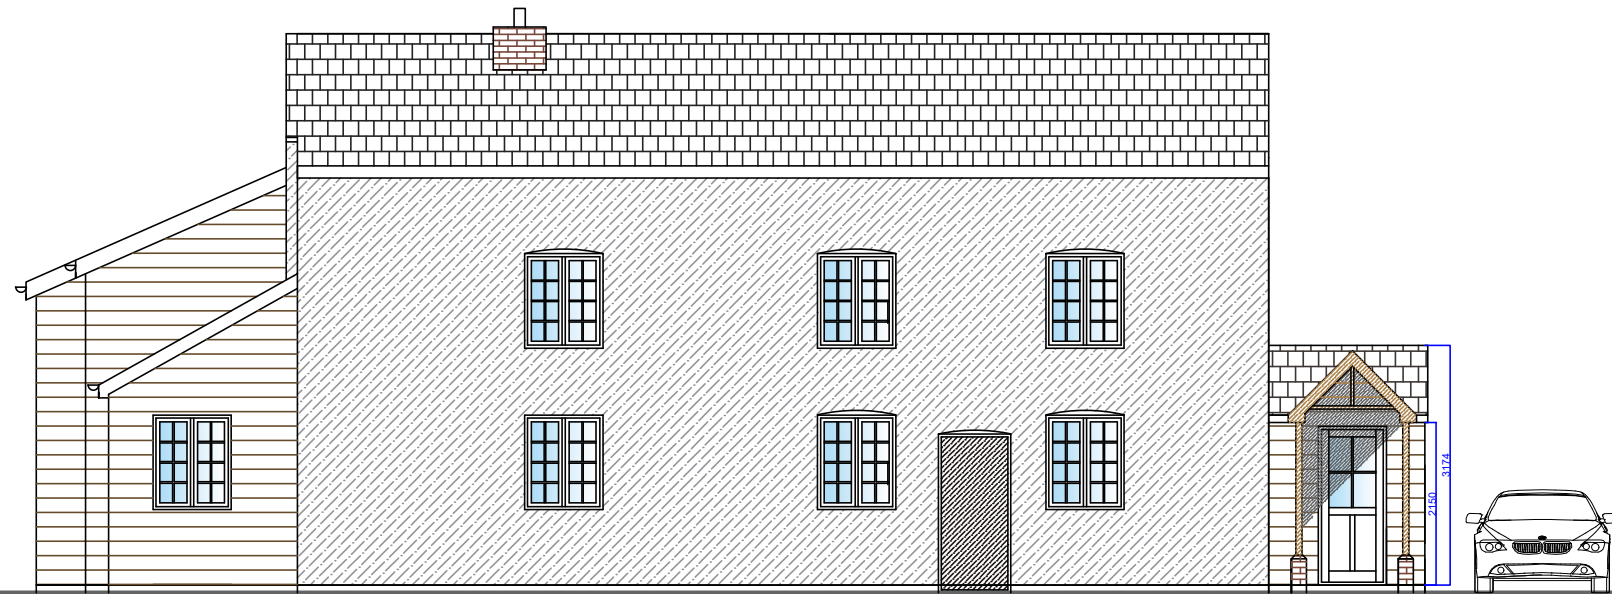


PROPOSED FRONT ELEVATION

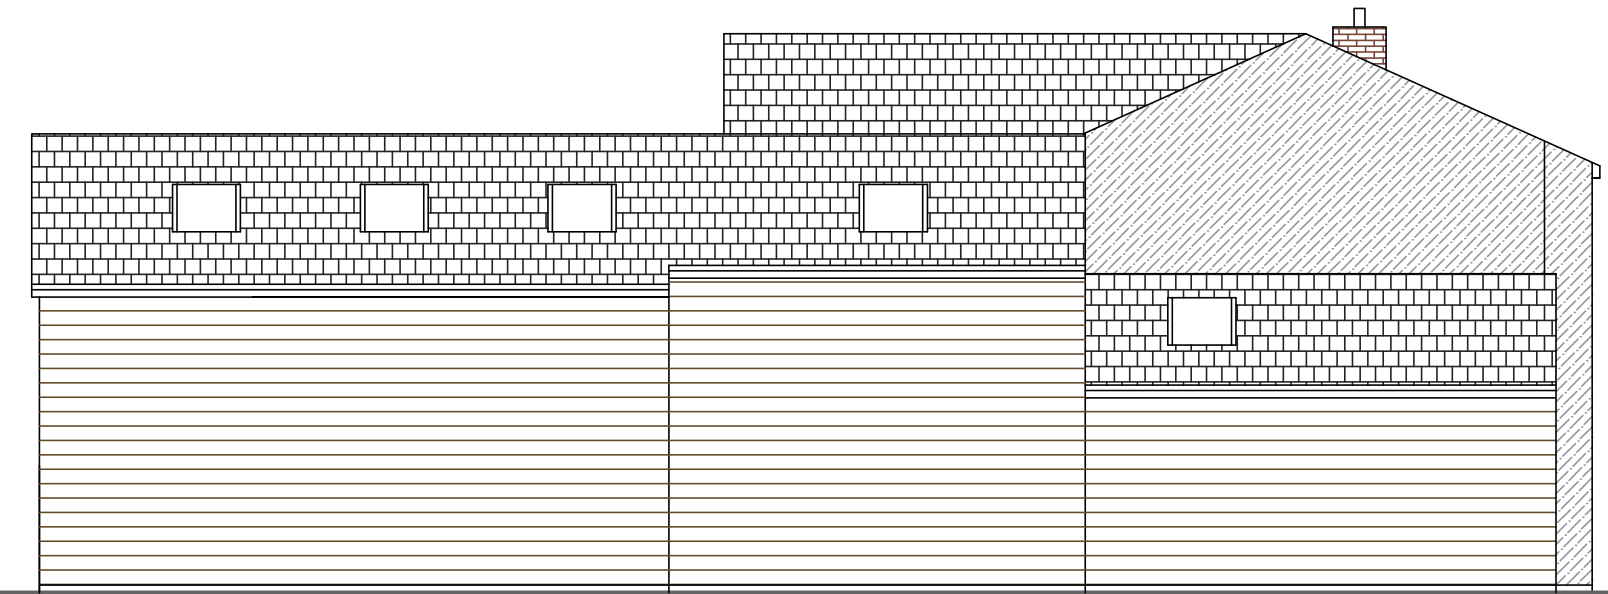

PROPOSED SIDE ELEVATION

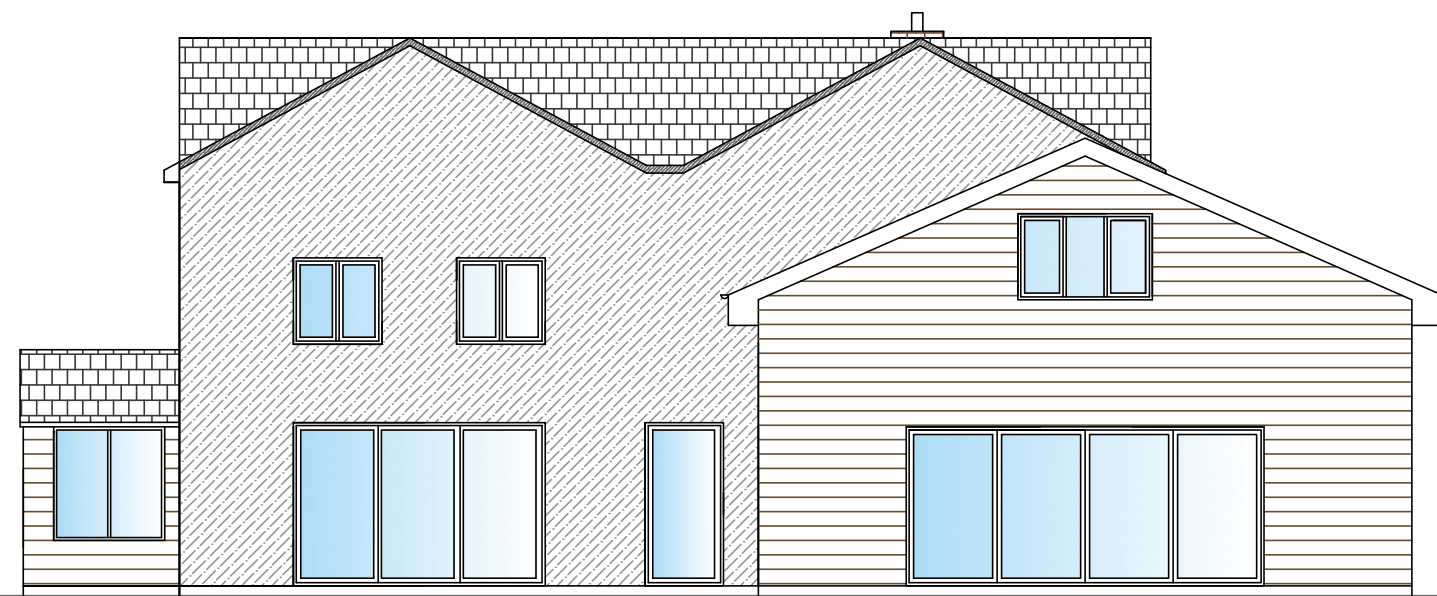

PROPOSED REAR ELEVATION

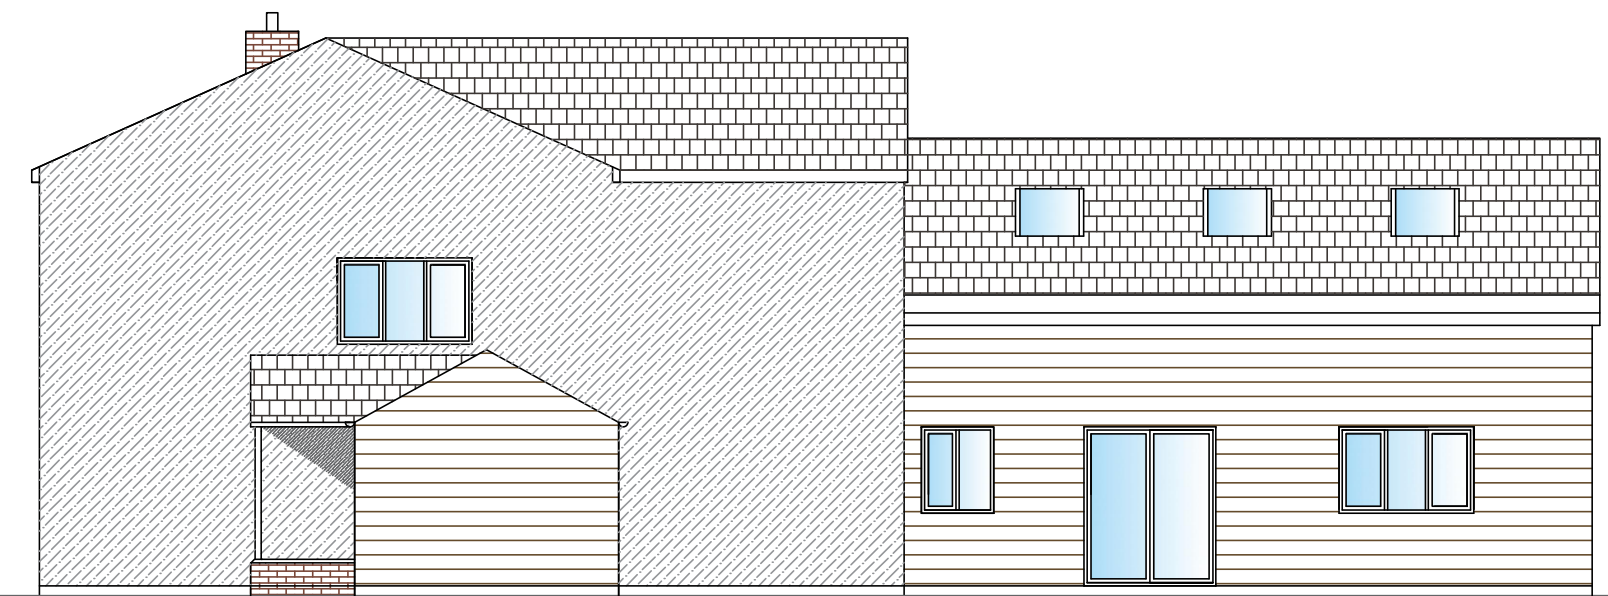

PROPOSED SIDE ELEVATION

|   |                                                                                       |
|---|---------------------------------------------------------------------------------------|
| <p>NOTES -</p> <p>Drainage subject to a visit by the builder and assessment of existing drains.</p> <p>Party wall act may be required and is the responsibility of the homeowner, we can advise if required.</p> <p>Please review our Terms and Conditions on our website <a href="http://www.binneyandsimsdesign.co.uk">www.binneyandsimsdesign.co.uk</a></p> <p>Site plans and Location plans purchased from <a href="http://streetwise.net">streetwise.net</a> and are subject to their terms and conditions.</p> <p>Drawings are for planning purposes only.</p> <p>Prior to commencement of works the contractor is responsible for checking the plans to the site conditions. If any anomalies are found they are reported for rectification. Failure to do so at this stage will result in the contractor being liable for resulting costs incurred.</p> <p>Drawings are subject to structural engineering and building control.</p> <p>Copyright- © 2026</p> | Client: Harry                                                                         |
|   | Site Address:<br>107 Arlesey Road,<br>Ickleford,<br>Hitchin<br>SG5 3TH                |
|   | Scale: 1:100                                                                          |
|   | Drawn By: <i>KSD</i>                                                                  |
|   | Date: 04/05/2026                                                                      |
|   | Drawing No: 1391/PE                                                                   |
|   |  |