



East Elevation (Front)




West Elevation (Rear)



South Elevation (Side)

Existing & proposed elevations
NO CHANGE TO ELEVATIONS AS A RESULT
OF THE LOFT WORKS

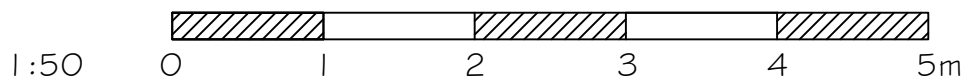

Loft works at
1 Sells Close Cottages, Barley
For Mr & Mrs Hedges

Existing and proposed elevations

SCALE 1:50 @A2

DWG No. 2316.17

DONALD PURKISS
ASSOCIATES
chartered architects

1A KING STREET
SAFFRON WALDEN, ESSEX CB10 1HE
TEL: 01799 523087 & 527202
E-mail: dpa@purkissarchitects.co.uk