




South Elevation (side - no change from existing)

South elevation

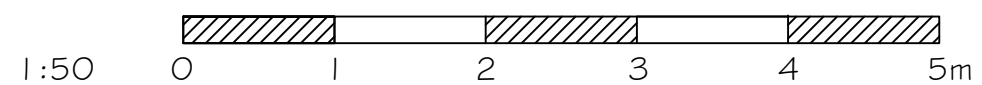

'A' Minor revisions 11.09.24

Loft conversion at
1 Sells Close Cottages, Barley
For Mr & Mrs Hedges

South elevation

SCALE 1:50 @A2

DWG No. 2316.09A

D O N A L D P U R K I S S

A S S O C I A T E S

chartered architects

1A KING STREET
SAFFRON WALDEN, ESSEX CB10 1HE
TEL: 01799 523087 & 527202

E-mail: dpa@purkissarchitects.co.uk

Copyright - Donald Purkiss and Associates