



DATUM LEVEL 9.00M


East Elevation (front - no change)



DATUM LEVEL 9.00M

West Elevation (rear)

Proposed Elevations

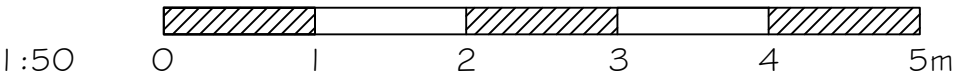

'A' Rooflights adjusted11.09.24

Loft conversion at  
1 Sells Close Cottages, Barley  
For Mr & Mrs Hedges

Proposed Elevations

SCALE 1:50 @A2DWG No. 2316.07A

DONALD PURKISS

ASSOCIATES

chartered architects

1A KING STREET  
SAFFRON WALDEN, ESSEX CB10 1HE  
TEL: 01799 523087 & 527202  
E-mail: dpa@purkissarchitects.co.uk

Copyright - Donald Purkiss and Associates