




FRONT ELEVATION

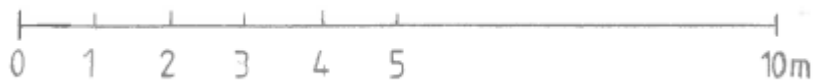

50 Stevenage Road
Knebworth
Herts
SG3 6NN

Existing Elevation
Scale: 1:100

Drawing No SK003