




Ground floor plan and site showing proposed porch location

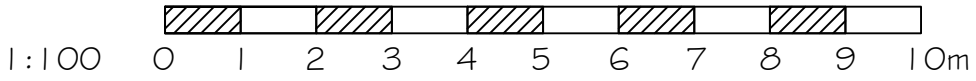

Alterations at
 Gannock Farmhouse, Sandon
 for Mr & Mrs Ashton

Proposed porch - ground floor site plan

SCALE 1:100 at A2
 DWG No. 24.20.05

DONALD PURKISS
 ASSOCIATES
 chartered architects

1A KING STREET
 SAFFRON WALDEN, ESSEX CB10 1HE
 TEL: 01799 523087 & 527202
 E-mail: dpa@purkissarchitects.co.uk