




Cart lodge site plan

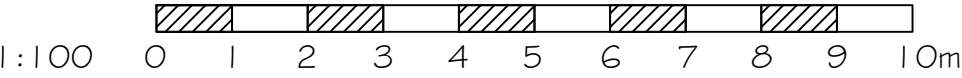

'A' Cart lodge position rotated

Alterations at
Gannock Farmhouse, Sandon
for Mr & Mrs Ashton

Proposed cart lodge – site plan

SCALE 1:100 at A2 DWG No. 24.20.09A

DONALD PURKISS
ASSOCIATES
chartered architects
1A KING STREET
SAFFRON WALDEN, ESSEX CB10 1HE
TEL: 01799 523087 & 527202
E-mail: dpa@purkissarchitects.co.uk

Copyright – Donald Purkiss and Associates