



Existing Front Elevation
Scale:1:100



Existing Side Elevation
Scale:1:100




Existing Rear Elevation
Scale:1:100



Existing Side Elevation
Scale:1:100

1:100

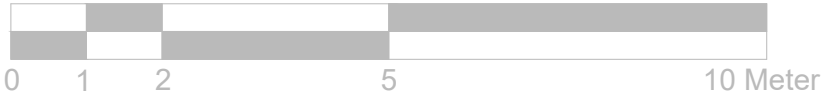

All work to comply with
current building regulations
and codes of practice

All dimensions to be checked
on site before the start of
any work

Proposed External Finish
Materials to Match Existing
External Finish Materials

Project:	Title:	Scale: 1:100 @ A3
8-10 Churchgate Hitchin SG5 1DN	Existing Elevations	Date: 10 . 2025
		Drawing No.: 236 - 02/MT
		Revision