
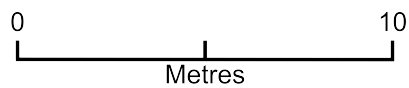


Wellington House Block/Site Plan

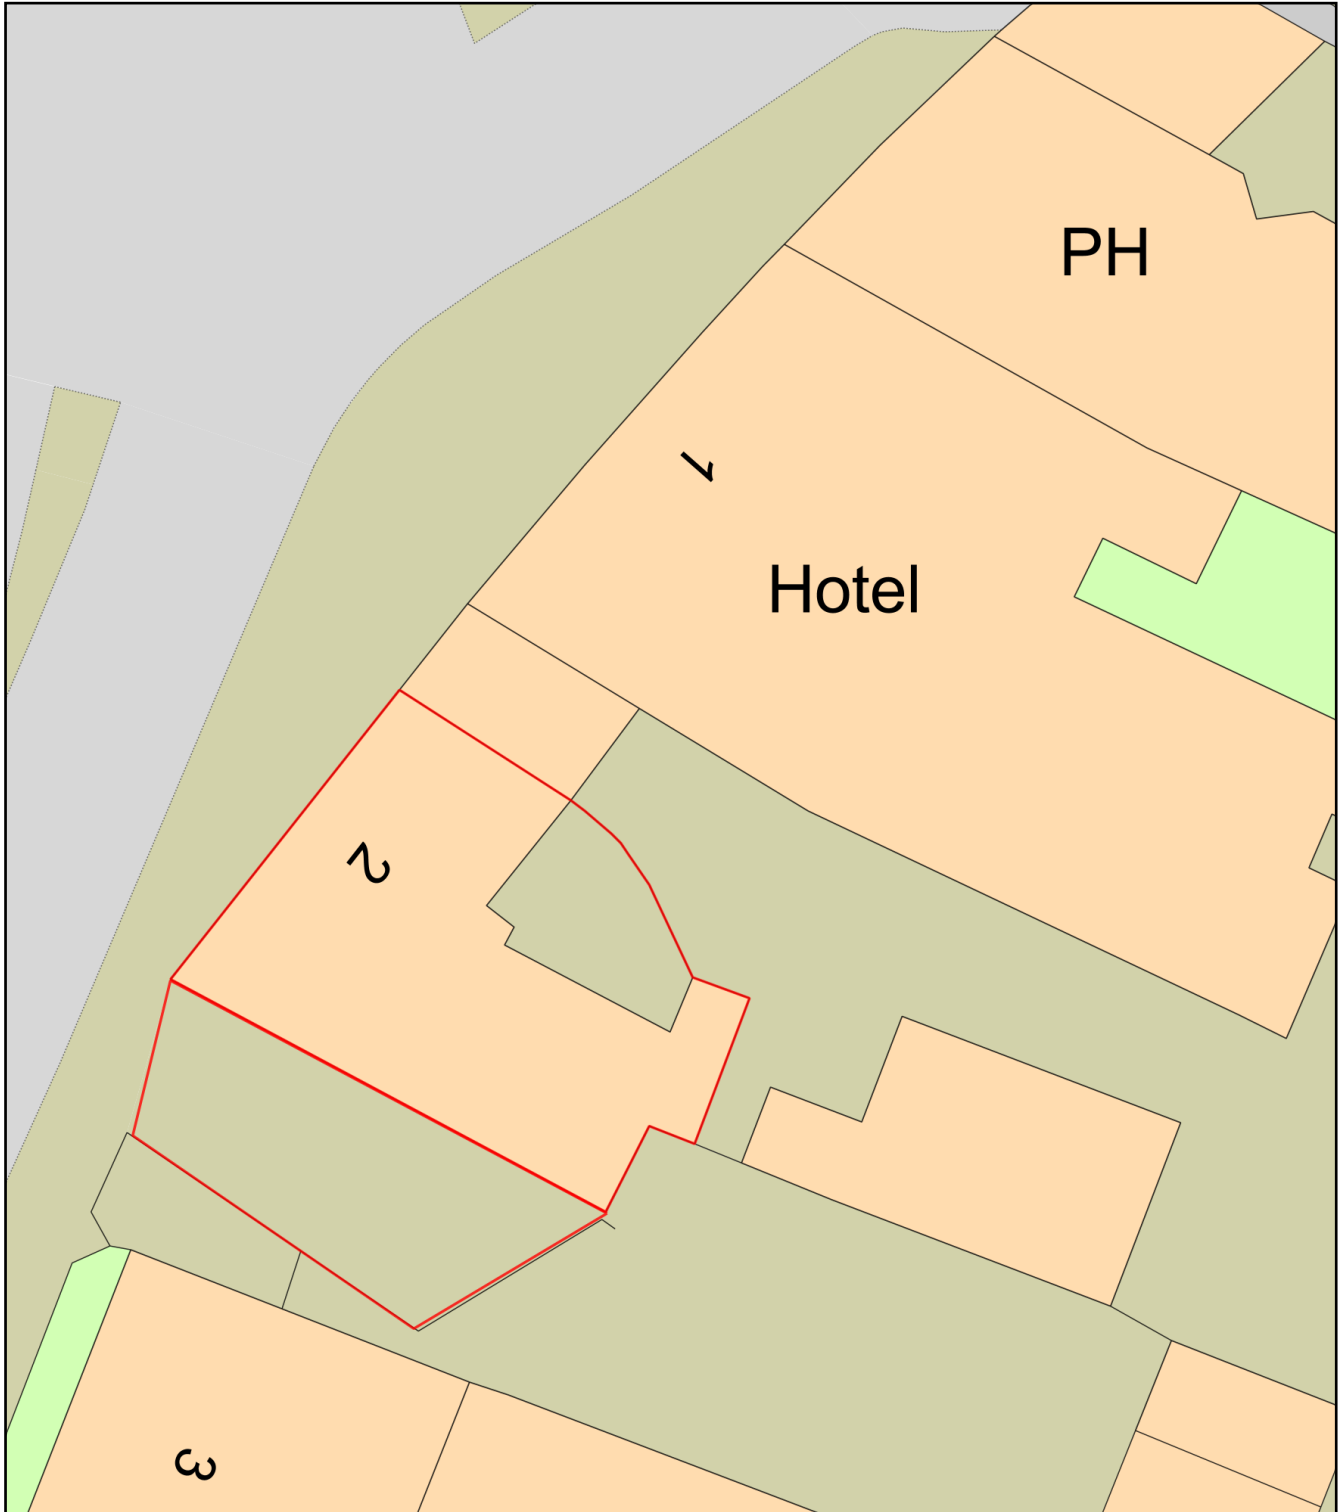

Plan Produced for: Scot Moir

Date Produced: 01 Jul 2024

Plan Reference Number: TQRQM24183123742828

Scale: 1:200 @ A4