


Notes:

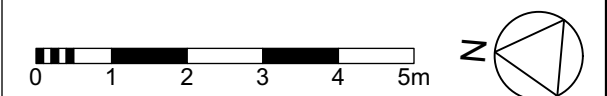

A	19/06/2025	Adjusted to reflect new layout, roof terrace added
---	------------	--

ANY ORDNANCE SURVEY DATA USED IS BASED UPON THE ORDNANCE SURVEY MAP WITH THE SANCTION OF THE CONTROLLER OF HM STATIONERY OFFICE. CROWN COPYRIGHT RESERVED ORDNANCE SURVEY LICENCE NUMBER LIG0151.

NO RESPONSIBILITY CAN BE TAKEN FOR ANY RELIANCE BASED ON THE INFORMATION CONTAINED HEREIN.



TITLE	GENERAL ARRANGEMENT ROOF PLAN (HOUSE 01)
-------	---

SCALE	DRAWN BY	CHECKED BY
1:100	RB 19/02/2025	JS

--	--	--

Roof Plan

Scale: 1:100