



FRONT ELEVATION




SIDE ELEVATION (south facing)



REAR ELEVATION



SIDE ELEVATION (north facing)

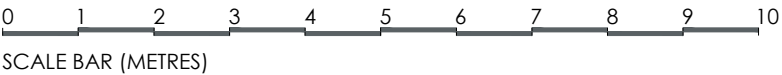

REVISIONS

A

Existing Elevations:
Front, Rear & Sides

Project No: 24073

Drawing No: 01-2

Address: 21 MEADOW WAY
OFFLEY
SG5 3AX

Scale: 1:50 @ A1 1:100 @ A3