




Proposed front elevation 1-1 Scale 1:100



Proposed rear elevation 3-3 Scale 1:100

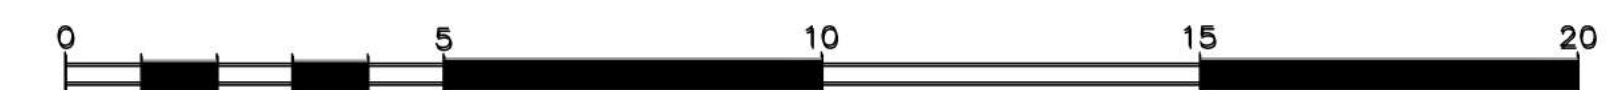

drawing stage
PLANNING

Briffa Phillips
Architecture Design Planning Consultants Project Management

19-21 Holywell Hill, St Albans
Herts AL1 1EZ
Tel. 01727 840567
Fax. 01727 731871
www.briffaphillips.com
info@briffaphillips.com



project title
NODE COURT, DRIVERS END LANE,
CODICOTE, HERTS, SG4 8TR

drawing title
PROPOSED ELEVATIONS
01 & 03 (MAIN BUILDING)
MATERIALS

scale. 1:100@A1	job architect MB	drawn LF	checked MB
date 07.09.18	project no. 1581	drawing no. 230	revision