




- NOTES:**
- EXISTING MATERIALS:
 - WALLS: LIGHT BROWN STRETCHER BOND BRICKWORK, WITH AREA OF PEBBLE DASH AT FRONT.
 - DORMER WALLS: DARK BROWN PLAIN CONCRETE HUNG TILE CLADDING.
 - PITCHED ROOFS: DARK BROWN PROFILED CONCRETE ROOF TILING.
 - FLAT ROOFS: BITUMINOUS FELT ROOFING MEMBRANE.
 - FRONT DOOR & SCREEN: WHITE PAINTED TIMBER-FRAMED DOUBLE-GLAZED SCREEN WITH LACQUERED OAK LEAF.
 - REAR DOORS: WHITE PVC-FRAMED DOUBLE-GLAZED.
 - WINDOWS: WHITE PVC-FRAMED DOUBLE-GLAZED.

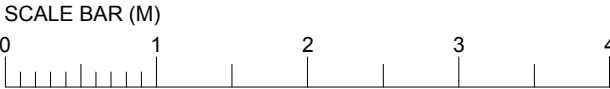

PROJECT NAME: 85 WESTWOOD AVENUE	
DRAWING NAME: EXISTING REAR ELEVATION	
DRAWING NUMBER: 85WA/006	REVISION:
DATE: MARCH 2026	SCALE: 1:50 @ A3