





EAST ELEVATION

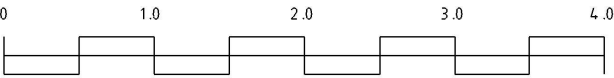

FOR CONSTRUCTION

Revisions
This drawing is copyright Do not scale from drawing

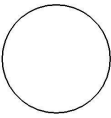

EAST ELEVATION AS EXISTING

Project	EXTENSIONS & ALTERATIONS GLEBE HOUSE CHURCH LANE REED, HERTS.
---------	--

Tim Brading Architect Ltd / Phoenix Design 3 Harding Way, Histon, Cambridge CB24 9JH Tel: 01223 232442 Email: tim.bradling@btinternet.com
--

Scale 1:50	Date APR 23	Rev Date
Job No. 690-	Dwg No. BR-30	Revision