


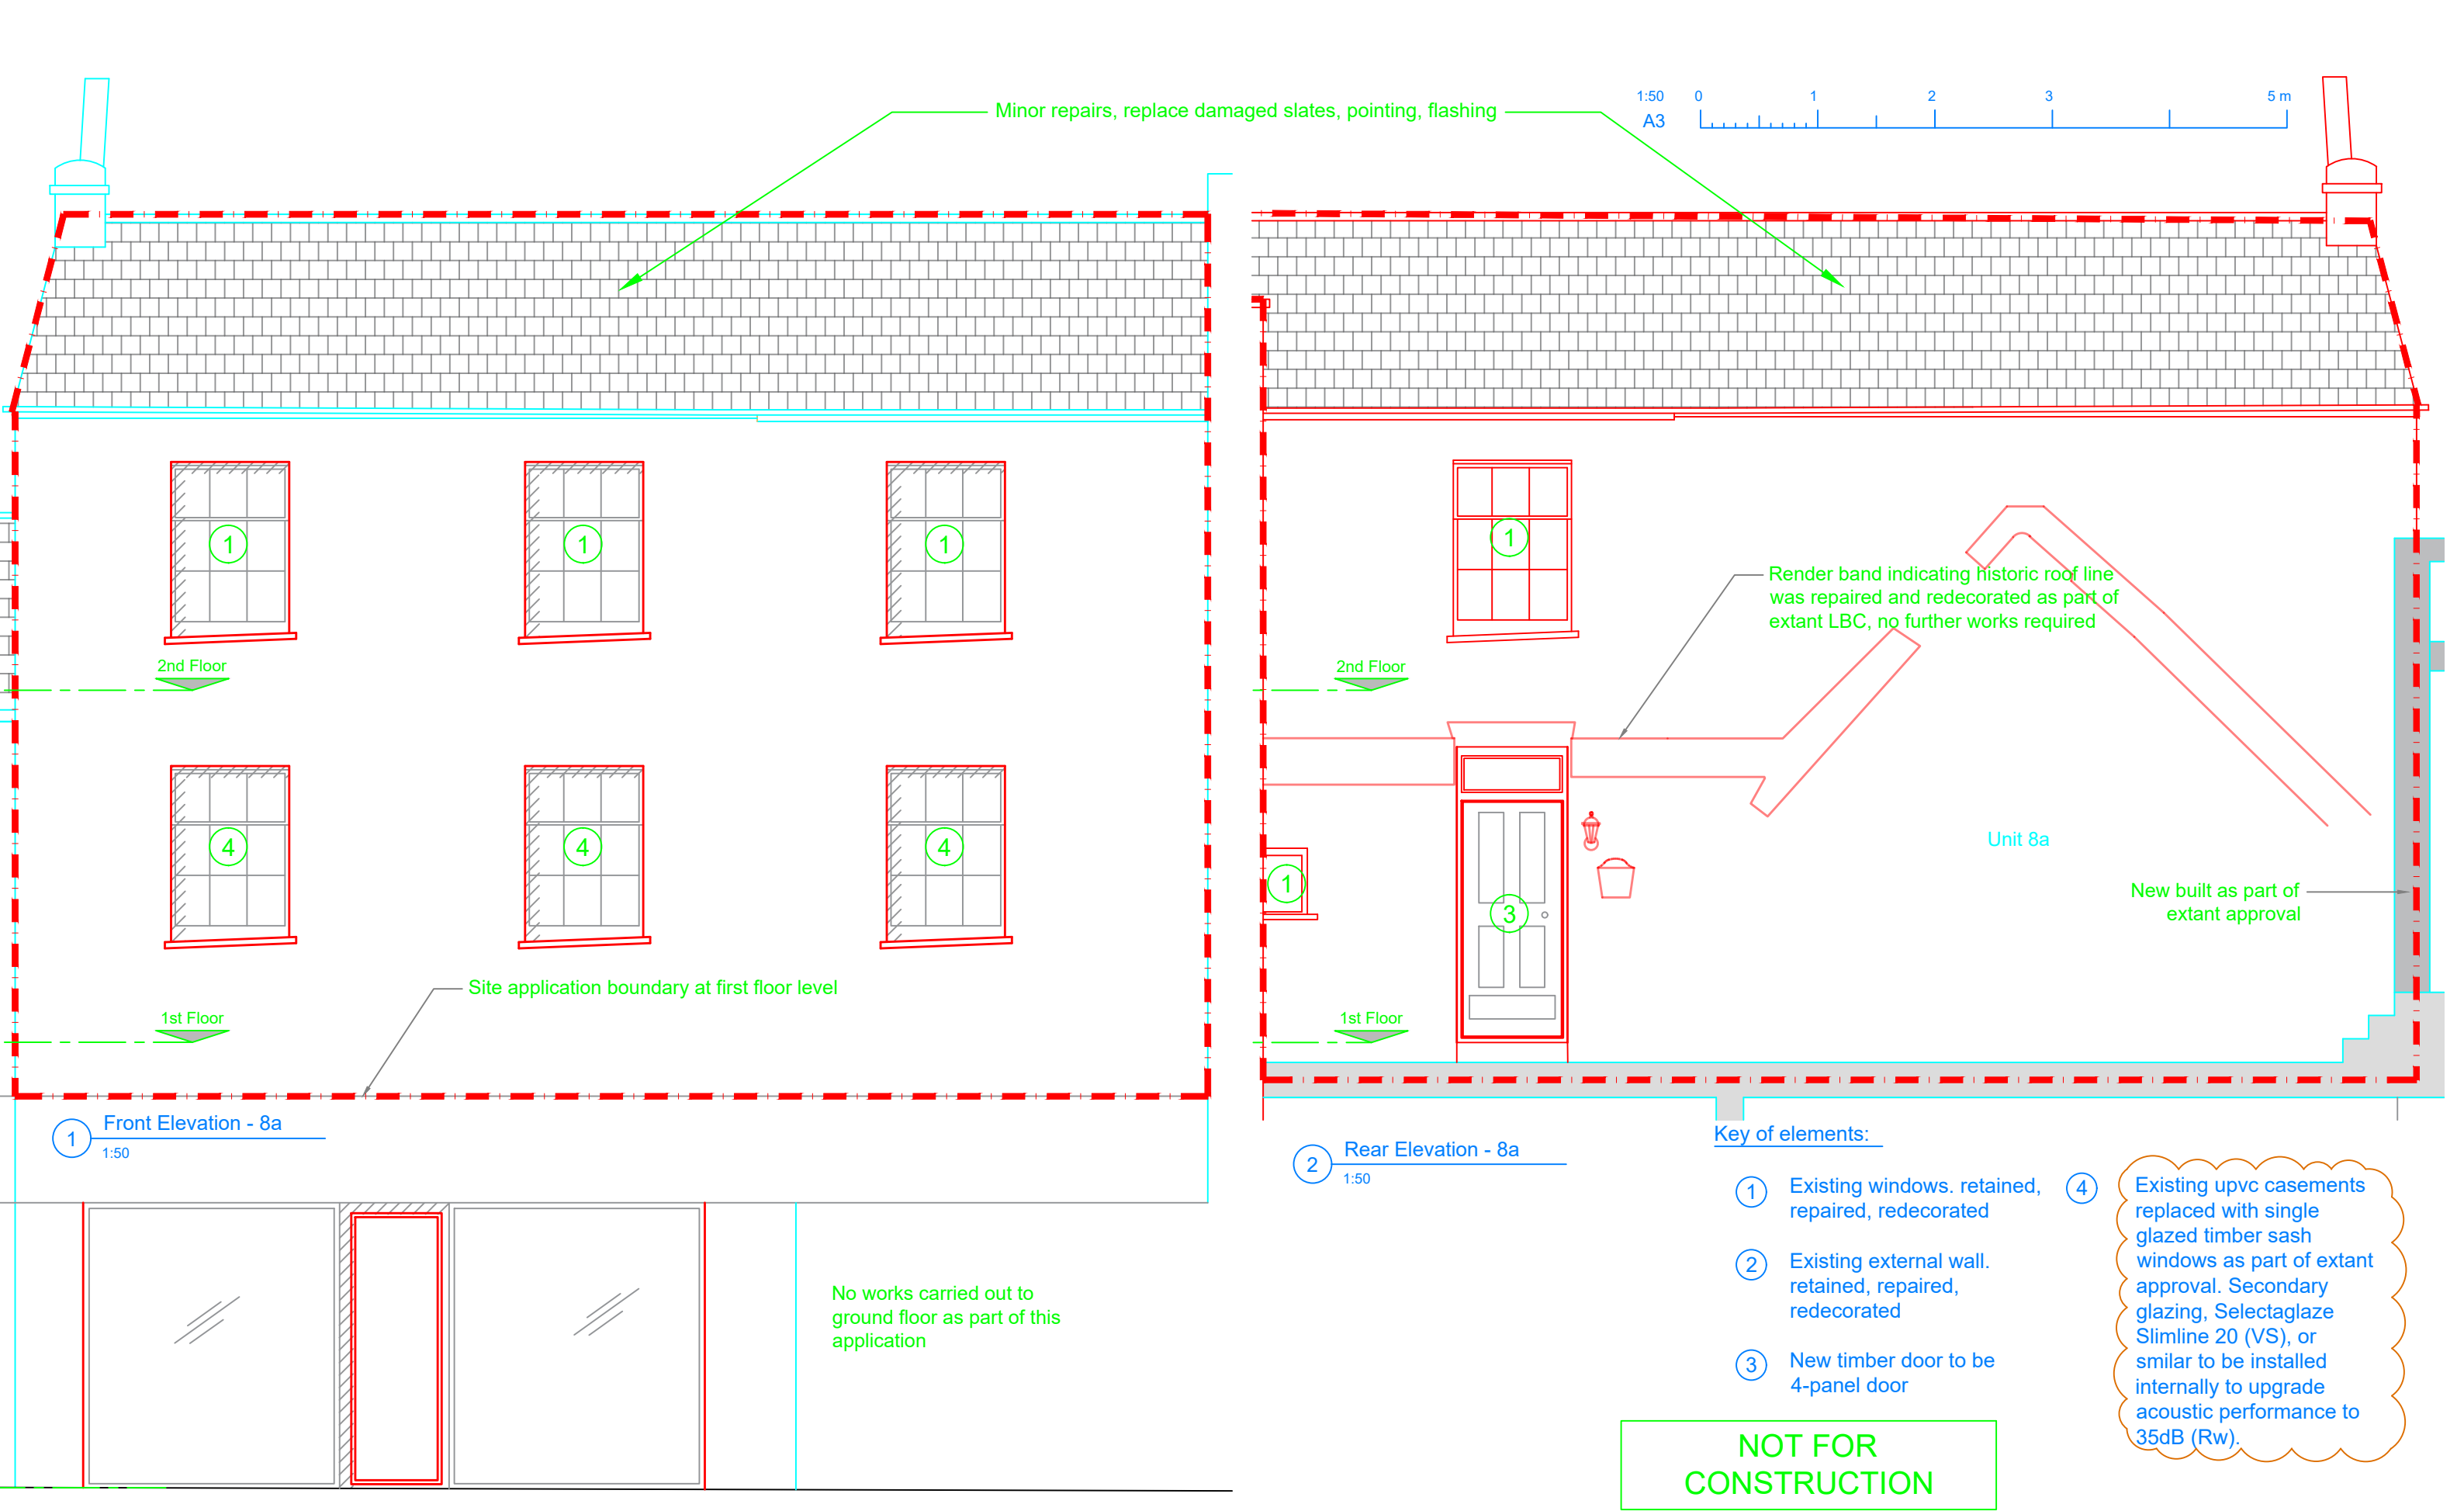

|   |  
|---|--|--|--|---|--|--|--|------------------------------------------------------------------------------|--|--|--|---|--|---|--|-----------------------------------|--|--|--|---------------------------------------|--|--|--|------------------------------------------------------------------------------------|--|
| <div>General Notes:</div> <div>1. Copyright of this drawing remains the sole property of Northlight Architects unless otherwise assigned in writing.</div> <div>2. Do not scale from this drawing, figured dimensions are to be worked in all cases with any discrepancies reported to the Architect prior to commencement of any work.</div> <div>3. Setting-out is based on outline survey only. All dimensions to be checked on site prior to construction/ordering.</div> <div>4. All dimensions are in millimeters unless otherwise stated.</div> <div>5. All drawings to be read in colour.</div> <div>6. This drawing is to be read in conjunction with all relevant drawings and specification.</div> <div>7. Northlight Architects takes no design responsibility for works in connection with the waterproofing or structural alterations of any basement, or for works in connection with fire safety or fire performance of a building or structure</div> |  |  |  | <div>CLIENT</div> <div>Sarav Ltd</div> <div>PROJECT</div> <div>2-8 Bucklersbury</div> <div>Hitchin</div> |  |  |  | <div>DRAWING TITLE</div> <div>No.8a, Proposed Front and Rear Elevation</div> |  |  |  | <div>E</div> <div>GH</div> <div>Secondary Glazing Note added.</div> <div>GH</div> <div>27.10.25</div>        |  | <div><div>Northlight</div><div>ARCHITECTS</div><div>Creative Works, 7 Blackhorse Lane, London, E17 6DS</div><div>t: 020 3176 4481</div><div>www.northlightarchitects.co.uk</div></div> |  |                                   |  |  |  |                                       |  |  |  |                                                                                    |  |
|   |  |  |  |   |  |  |  |                                                                              |  |  |  | <div>D</div> <div>JC</div> <div>General changes, Title block changed</div> <div>GH</div> <div>01.03.24</div> |  |   |  |                                   |  |  |  |                                       |  |  |  |                                                                                    |  |
|   |  |  |  |   |  |  |  |                                                                              |  |  |  | <div>C</div> <div>JC</div> <div>General changes, Title block changed</div> <div>GH</div> <div>03.02.22</div> |  |   |  |                                   |  |  |  |                                       |  |  |  |                                                                                    |  |
|   |  |  |  |   |  |  |  |                                                                              |  |  |  | <div>B</div> <div>JC</div> <div>General changes</div> <div>GH</div> <div>02.02.22</div>                      |  |   |  |                                   |  |  |  |                                       |  |  |  |                                                                                    |  |
|   |  |  |  |   |  |  |  |                                                                              |  |  |  | <div>A</div> <div>JC</div> <div>New Drawing</div> <div>GH</div> <div>22.11.21</div>                          |  |   |  |                                   |  |  |  |                                       |  |  |  |                                                                                    |  |
| <div>DRAWN BY</div> <div>JC</div>   |  |  |  | <div>CHECKED BY</div> <div>GH</div>                                                                      |  |  |  | <div>SIZE</div> <div>A3</div>                                                |  |  |  | <div>SCALE</div> <div>1:50</div>                                                                             |  |   |  | <div>DATE</div> <div>Oct 21</div> |  |  |  | <div>STATUS</div> <div>Planning</div> |  |  |  | <div>REV</div> <div>BY</div> <div>DESCRIPTION</div> <div>CKD</div> <div>DATE</div> |  |
|   |  <div>DRAWING No</div> <div>0936 - NLA - A6 - ZZ- DR - A - 00105</div>              |  |