



EXISTING FRONT ELEVATION




EXISTING (SW) SIDE ELEVATION



EXISTING (NE) SIDE ELEVATION



EXISTING REAR ELEVATION

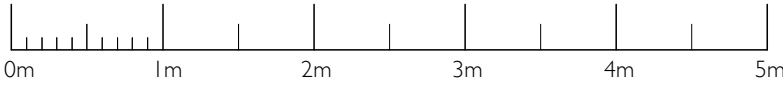

SCALE 1:50 @ A1 or 1:100 @ A3

friend associates architectural and interior design 8 Sidney Road, Ampthill, Bedfordshire MK45 2RJ T 01525 406564 E design@friendassociates.co.uk www.friendassociates.co.uk This drawing is copyright and no portion should be used without consent. All dimensions and levels on this drawing are to be checked on site by contractor and any discrepancies reported to the designer prior to commencement of the work.	Rev. Date Description	
	Drawing Title	No.
	Existing House Elevations	3
	Project	Extensions & Barn Conversion
Date	November 2025	Scale
	1:50@ A1	1:100@ A3
Drawn by	MF	Job No.