


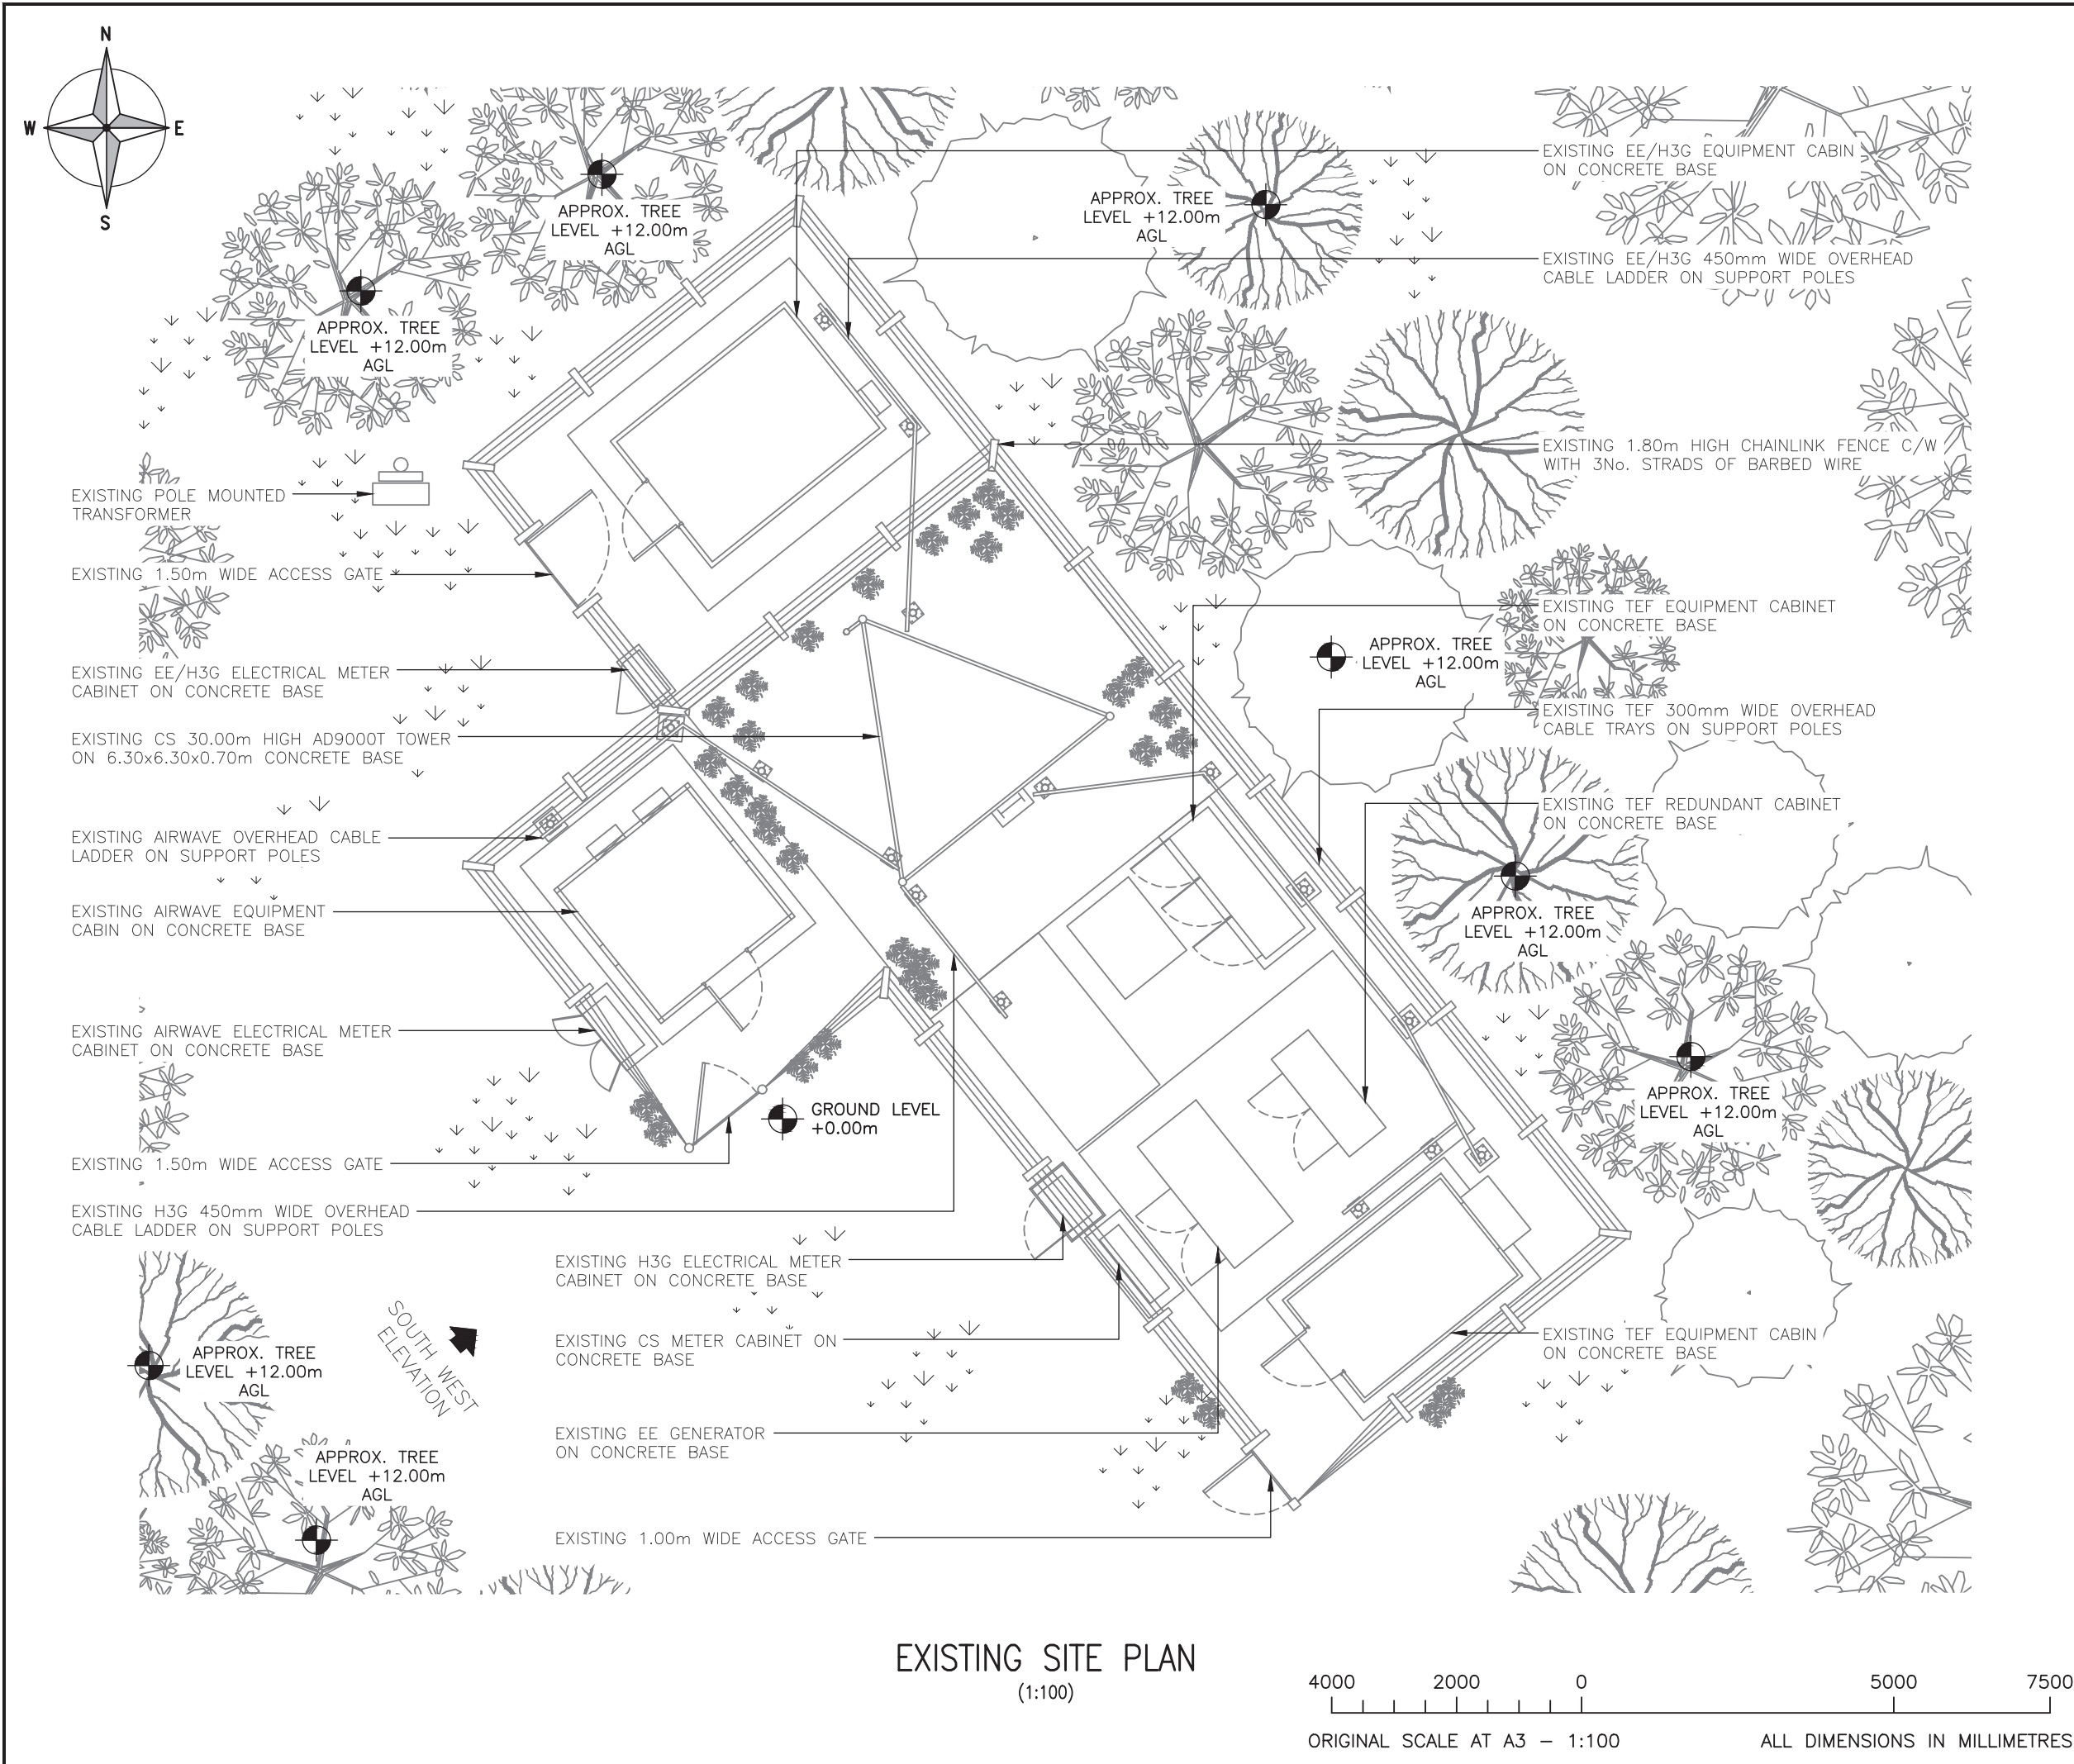

ALL DIMENSIONS ARE IN mm UNLESS NOTED OTHERWISE

N.G.R

E: 537211

N: 240927

NOTES:

2A	Updated to Latest Standards	RGN	RY	23.09.24
1A	Issued for Approval	MA	MNH	06.07.23
REV	MODIFICATION	BY	CH	DATE



WHP Telecoms Ltd

Faraday Court, 401 Faraday Street
Birchwood Park
Warrington WA3 6GA

Tel: 01925 424100 Fax: 01925 424101
e-mail: info@whptelecoms.com



cornerstone

Cell Name					Opt.
CELLNET ROYSTON					-
Cell ID No					
CSID	ACT	-	VF	-	VMO2
107147	42	-	-	-	000819
-	TM Cell ID	E REFERENCE		-	N/A
-	94773	E324179		-	-
Site Address / Contact Details					
NEWMARKET ROAD ROYSTON HERTFORDSHIRE SG8 7NJ					
Drawing Title: EXISTING SITE PLAN					
Purpose of issue: PLANNING					Dwg Rev: 2A
Drawing Number: 200					Pack Issue: 2A
Surveyed By: DW		Original Sheet Size: A3		Date: 06.07.23	
Drawn: MA		Checked: MNH		Date: 06.07.23	

SDNT0005 Version 2.0