




EXISTING FRONT ELEVATION



EXISTING REAR ELEVATION



EXISTING SIDE ELEVATION

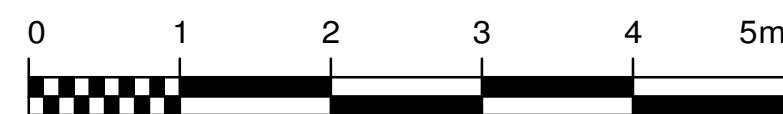

5 Football Close
Baldock
Hertfordshire
SG7 5AH

Proposed
rear and part side
single storey extension
and part garage conversion

Drawing Title	
Existing Elevations	

Scale 1 : 50 Page Size A1

DateSeptember 2025 Drawn byRB

Drp No.	Rev.
25 - 198 - 2	-