


SITE LOCATION

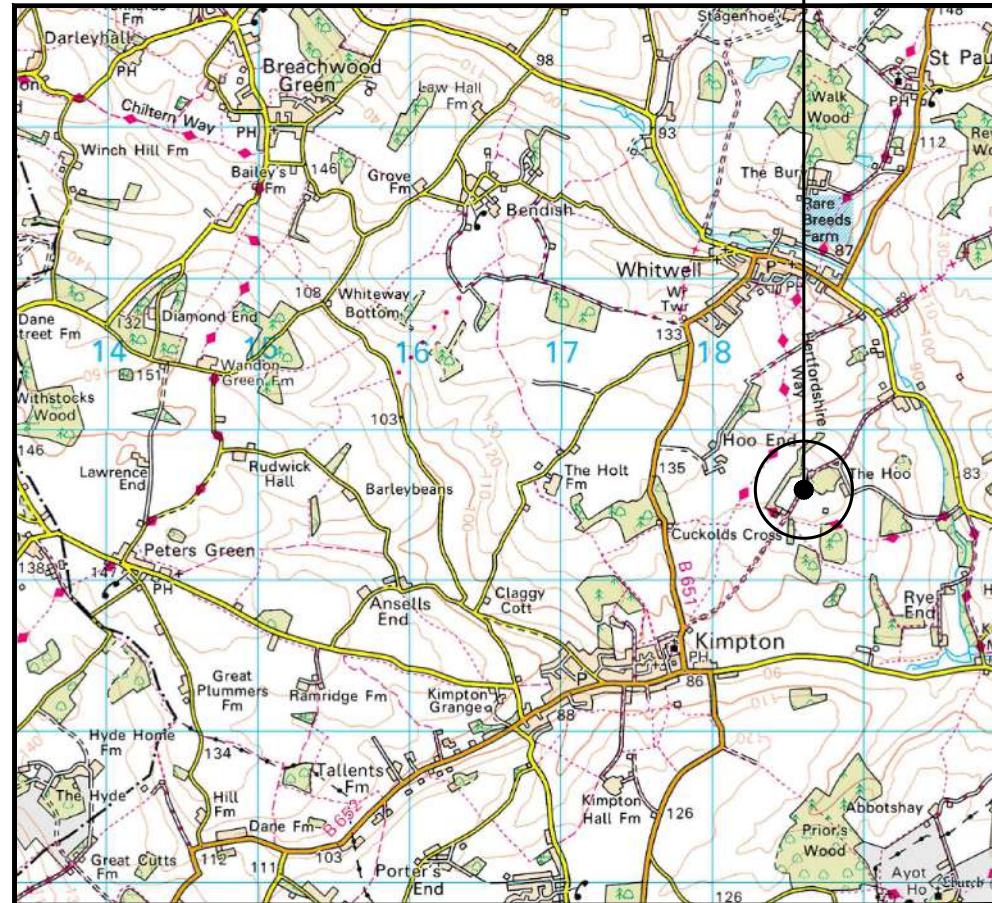


0 1km 2km 3km
1:50k

SITE LOCATION (Scale 1:50000)

Ordnance Survey map extract
based upon Landranger map series
with the permission of the controller of
His Majesty's Stationery Office
Licence No. 100022432
Crown copyright.



SITE PHOTOGRAPH

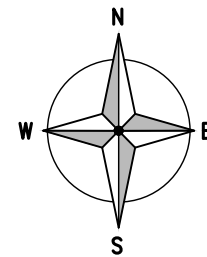

← = Right of Access
← = Public Access Route

SITE LOCATION


219600

219500

518600

518700

overnight.open.invite

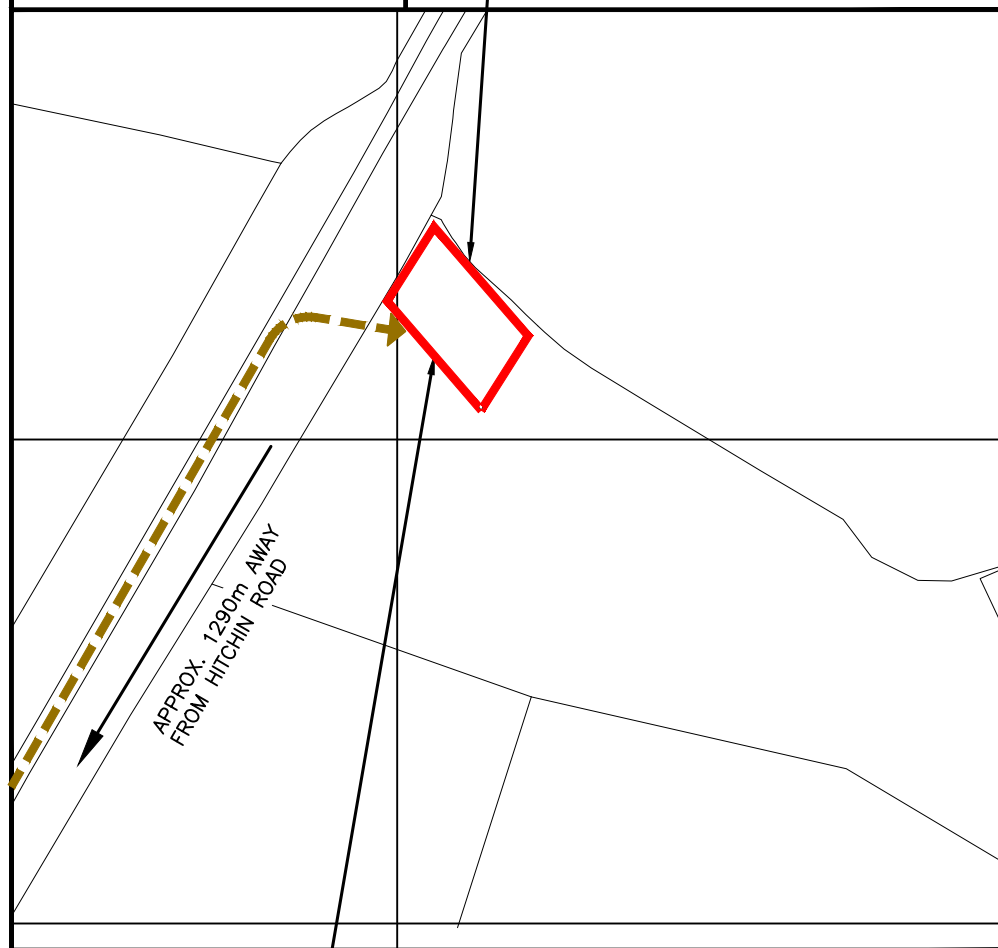

DETAILED SITE LOCATION (Scale 1:1250)

Based upon Ordnance Survey map extract
with the permission of the Controller of
His Majesty's Stationery Office.
Crown copyright.
Licence No. 100022432

0 25m 50m 75m
1:1250

ALL DIMENSIONS ARE IN mm UNLESS NOTED OTHERWISE

N.G.R | E: 518620 | N: 219610

DIRECTIONS TO SITE:
NGR E: 518620, N: 219610
STARTING POINT: M1 AT JUNCTION 10

SEGMENT 1: M1 TO NEW AIRPORT WAY
1. HEAD NORTH ON M1
2. AT JUNCTION 10, USE THE LEFT 2 LANES TO EXIT TOWARD A1081/LUTON(S)/AIRPORT
3. AT PEPPERSTOCK INTERCHANGE, TAKE THE 2ND EXIT ONTO NEW AIRPORT WY/A1081

SEGMENT 2: NEW AIRPORT WAY TO CHILTERN GREEN RD
1. KEEP LEFT TO CONTINUE TOWARD B653
2. TURN LEFT ONTO B653
3. AT THE ROUNDABOUT, TAKE THE 2ND EXIT AND STAY ON B653
4. TURN LEFT ONTO CHILTERN GREEN RD

SEGMENT 3: CHILTERN GREEN ROAD TO LUTON ROAD
1. JOIN WITH THE GRN
2. CONTINUE ONTO KIMPTON RD
3. CONTINUE ONTO LUTON RD

SEGMENT 4: FINAL APPROACH
1. TURN LEFT ONTO HIGH ST/B652
2. TURN LEFT ONTO HITCHIN RD/B651
3. CONTINUE STRAIGHT
4. (RESTRICTED USAGE ROAD) DESTINATION WILL BE ON THE RIGHT

1A	PLANNING ISSUE	EMF	YD	19/02/26
REV	MODIFICATION	BY	CH	DATE




Cell Name	Opt.
WEST OF ROUND WOOD	—

Cell ID No					
CSID		—	VF	—	TEF
10672236		42		69331	
✓	TM Cell ID	—	N/A	—	N/A
91878		—		—	

Site Address / Contact Details
WEST OF ROUND WOOD THE HOO ESTATE KIMPTON SG4 8EA

Drawing Title:				
SITE LOCATION MAPS				
Purpose of issue:				
PLANNING				
Dwg Rev:				
Drawing Number:				
100				
1A				
Surveyed By:				
KTL				
Original Sheet Size:				
A3				
Pack Issue:				
Drawn:				
EMF				
Date:				
19/02/26				
Checked:				
YD				
Date:				
19/02/26				
1A				

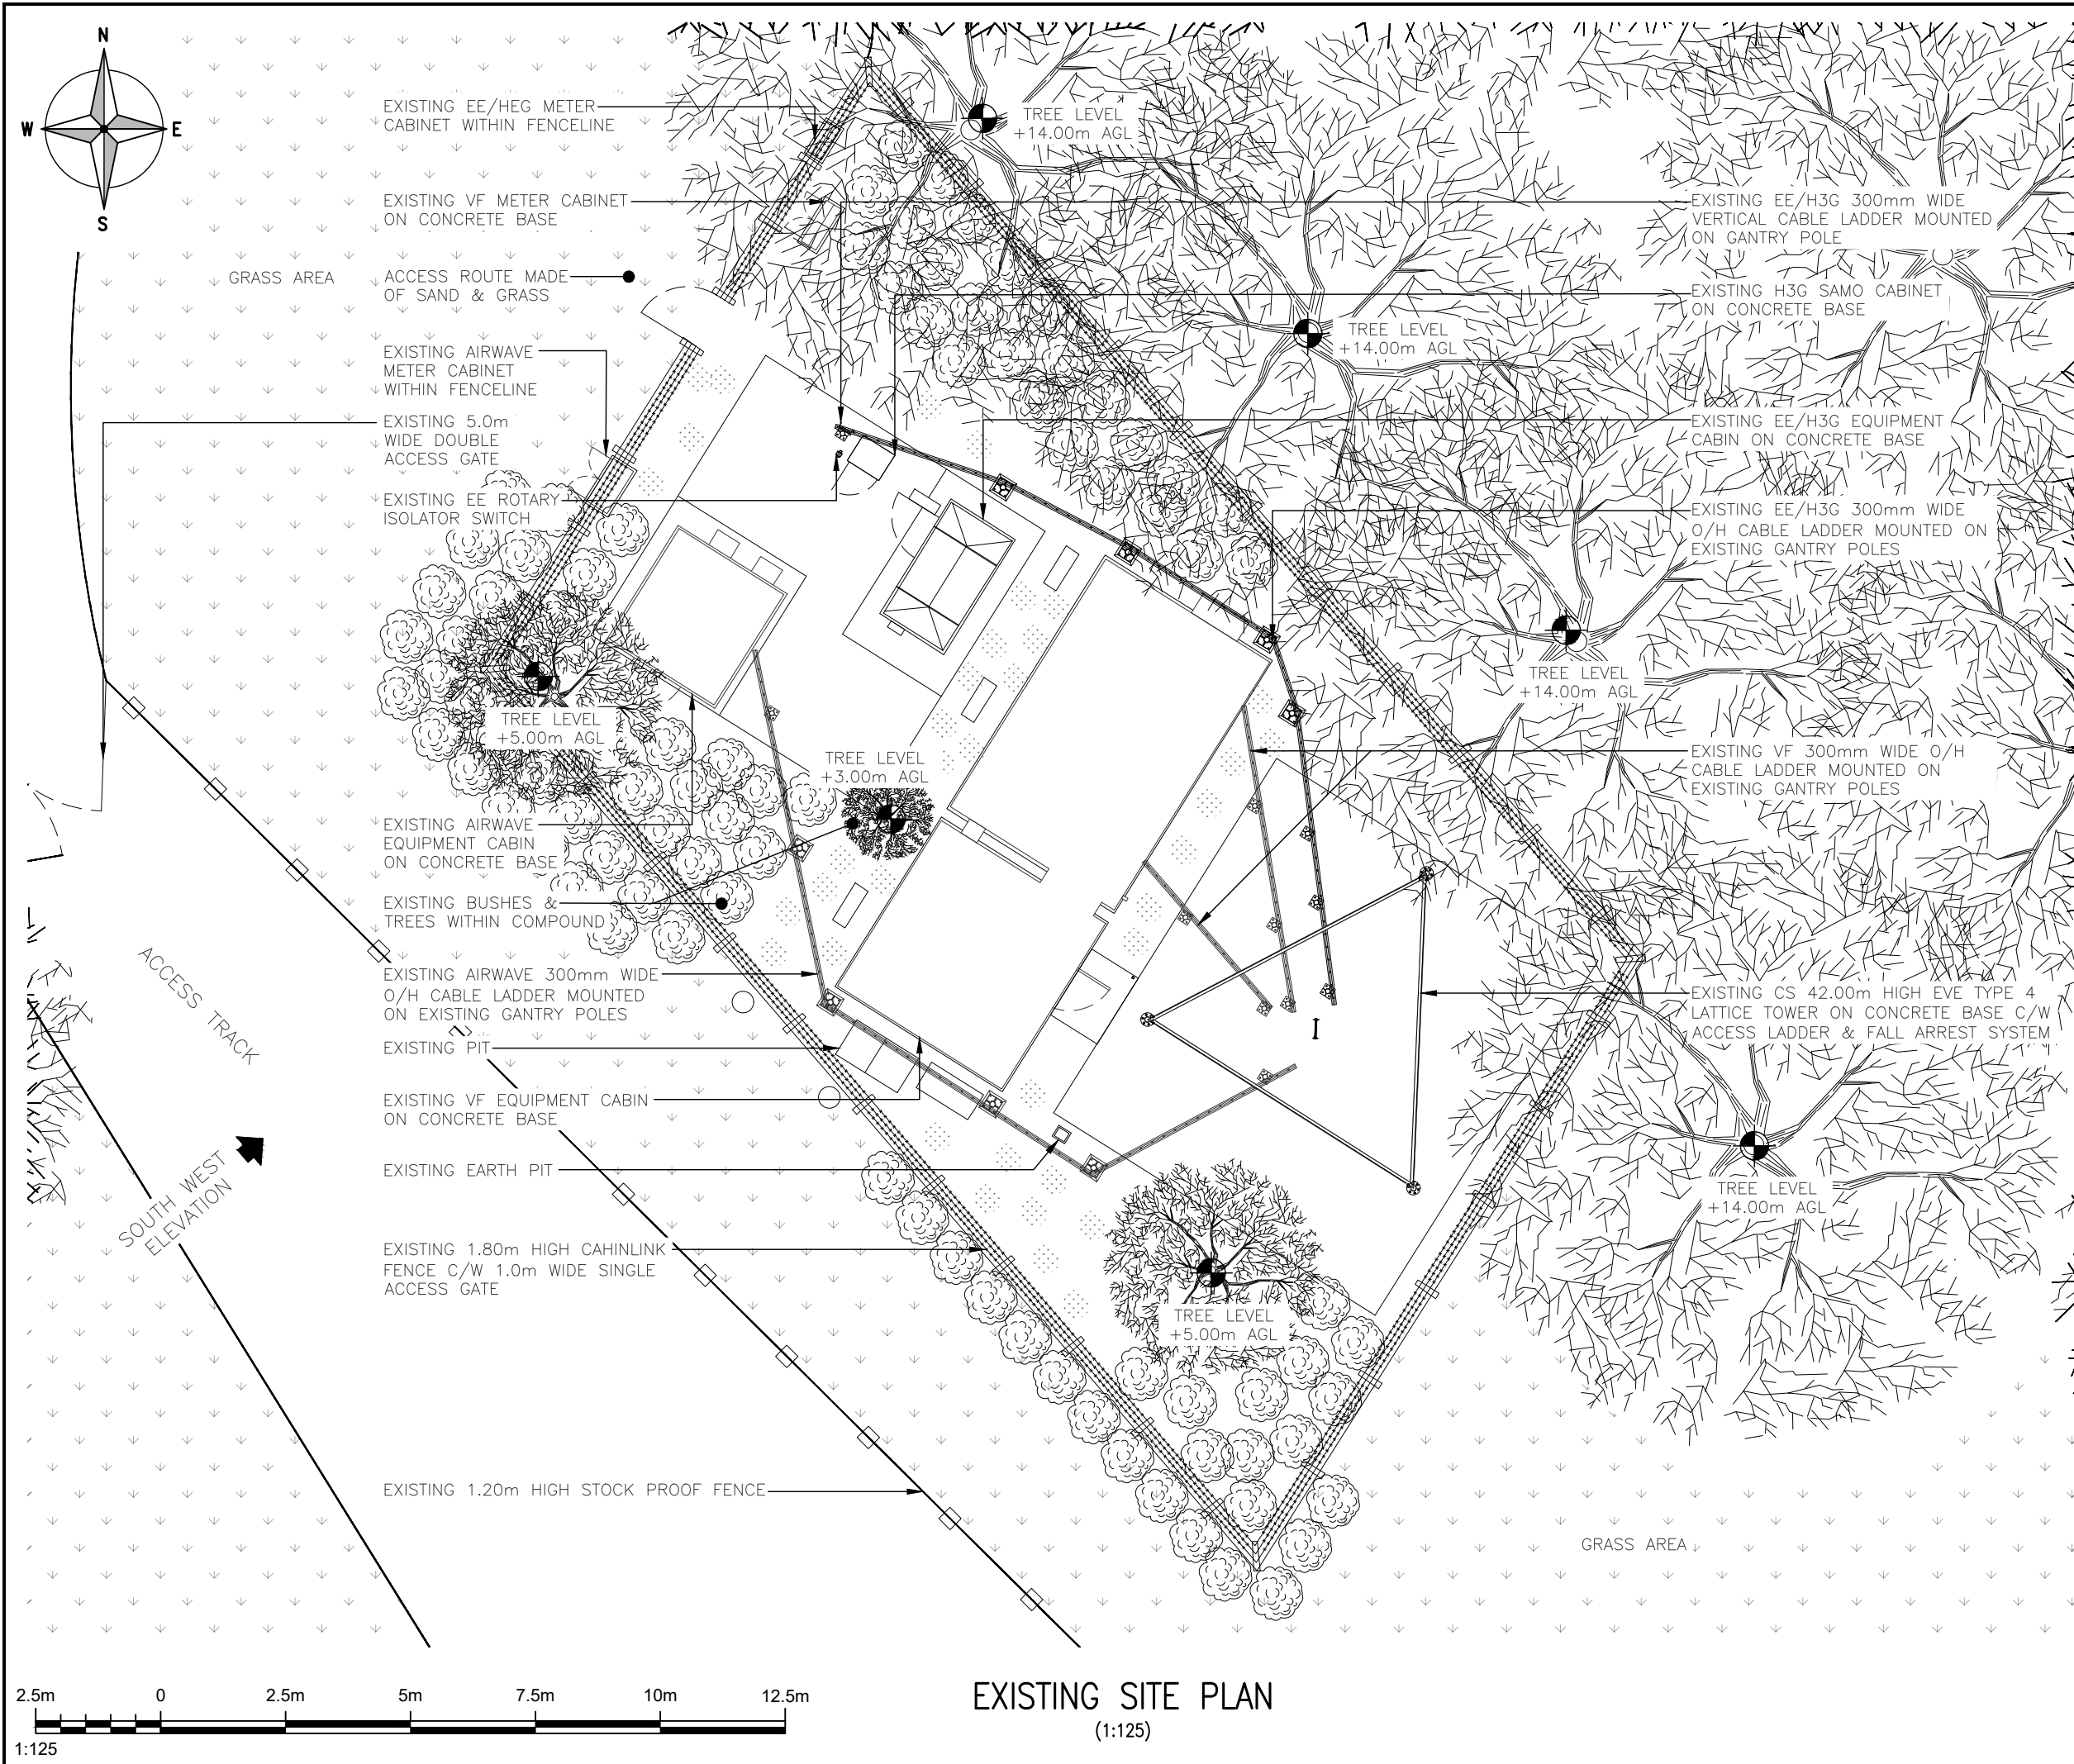

ALL DIMENSIONS ARE IN mm UNLESS NOTED OTHERWISE

N.G.R


E: 518620

N: 219610


NOTES:

1A	PLANNING ISSUE	EMF	YD	19/02/26
REV	MODIFICATION	BY	CH	DATE

Cell Name				Opt.
WEST OF ROUND WOOD				-
Cell ID No				
CSID	-	VF	-	TEF
10672236	-	42	-	69331
TM Cell ID	-	N/A	-	N/A
91878	-	-	-	-
Site Address / Contact Details				
WEST OF ROUND WOOD THE HOO ESTATE KIMPTON SG4 8EA				
Drawing Title: EXISTING SITE PLAN				
Purpose of issue: PLANNING				Dwg Rev:
Drawing Number: 200				1A
Surveyed By: KTL		Original Sheet Size: A3		Pack Issue:
Drawn: EMF	Date: 19/02/26	Checked: YD	Date: 19/02/26	1A

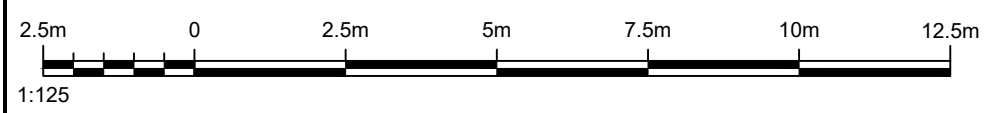

EXISTING SITE PLAN
(1:125)

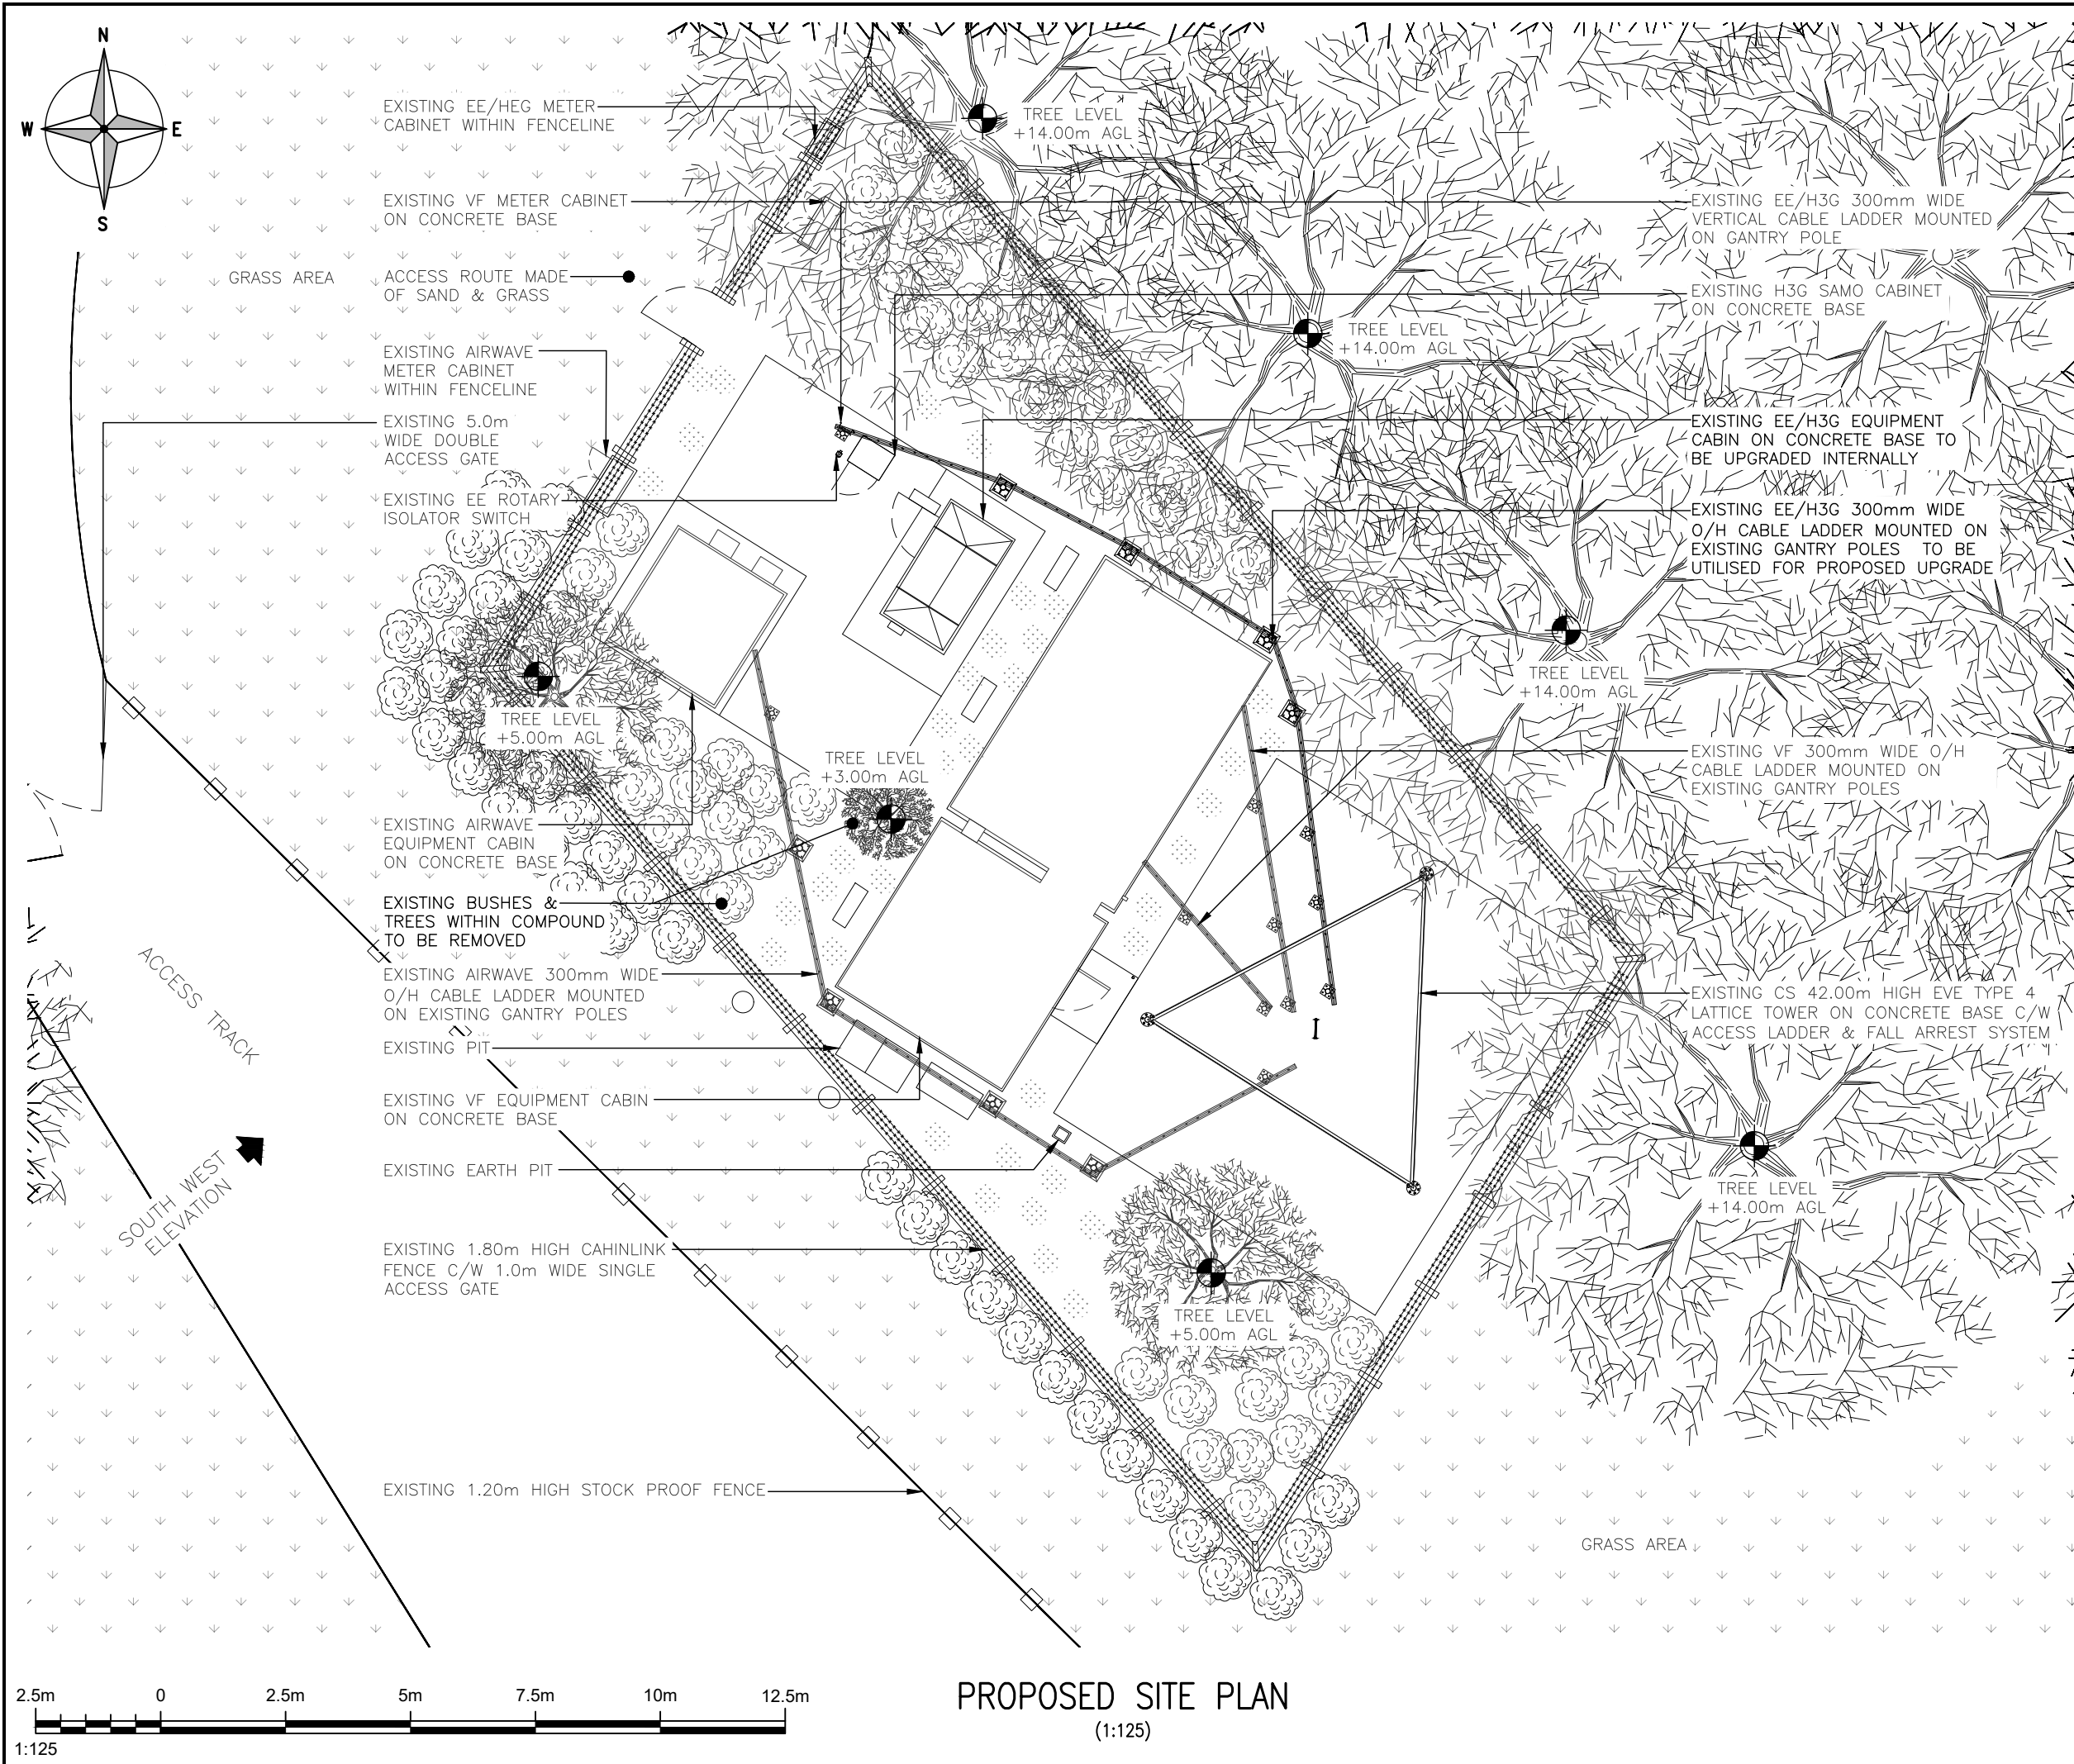

ALL DIMENSIONS ARE IN mm UNLESS NOTED OTHERWISE

N.G.R

E: 518620



N: 219610

NOTES:

NOTE:
EXISTING OVERGROWN VEGETATION AND TREES WITHIN COMPOUND TO BE CUT BACK PRIOR TO UPGRADE WORKS COMMENCING

1A	PLANNING ISSUE	EMF	YD	19/02/26
REV	MODIFICATION	BY	CH	DATE

Cell Name				Opt.
WEST OF ROUND WOOD				-
Cell ID No				
CSID	-	VF	-	TEF
10672236	-	42	-	69331
TM Cell ID	-	N/A	-	N/A
91878	-	-	-	-
Site Address / Contact Details				
WEST OF ROUND WOOD THE HOO ESTATE KIMPTON SG4 8EA				
Drawing Title: PROPOSED SITE PLAN				
Purpose of issue: PLANNING				Dwg Rev: 1A
Drawing Number: 201				1A
Surveyed By: KTL		Original Sheet Size: A3		Pack Issue:
Drawn: EMF	Date: 19/02/26	Checked: YD	Date: 19/02/26	1A

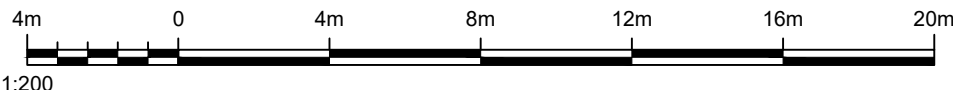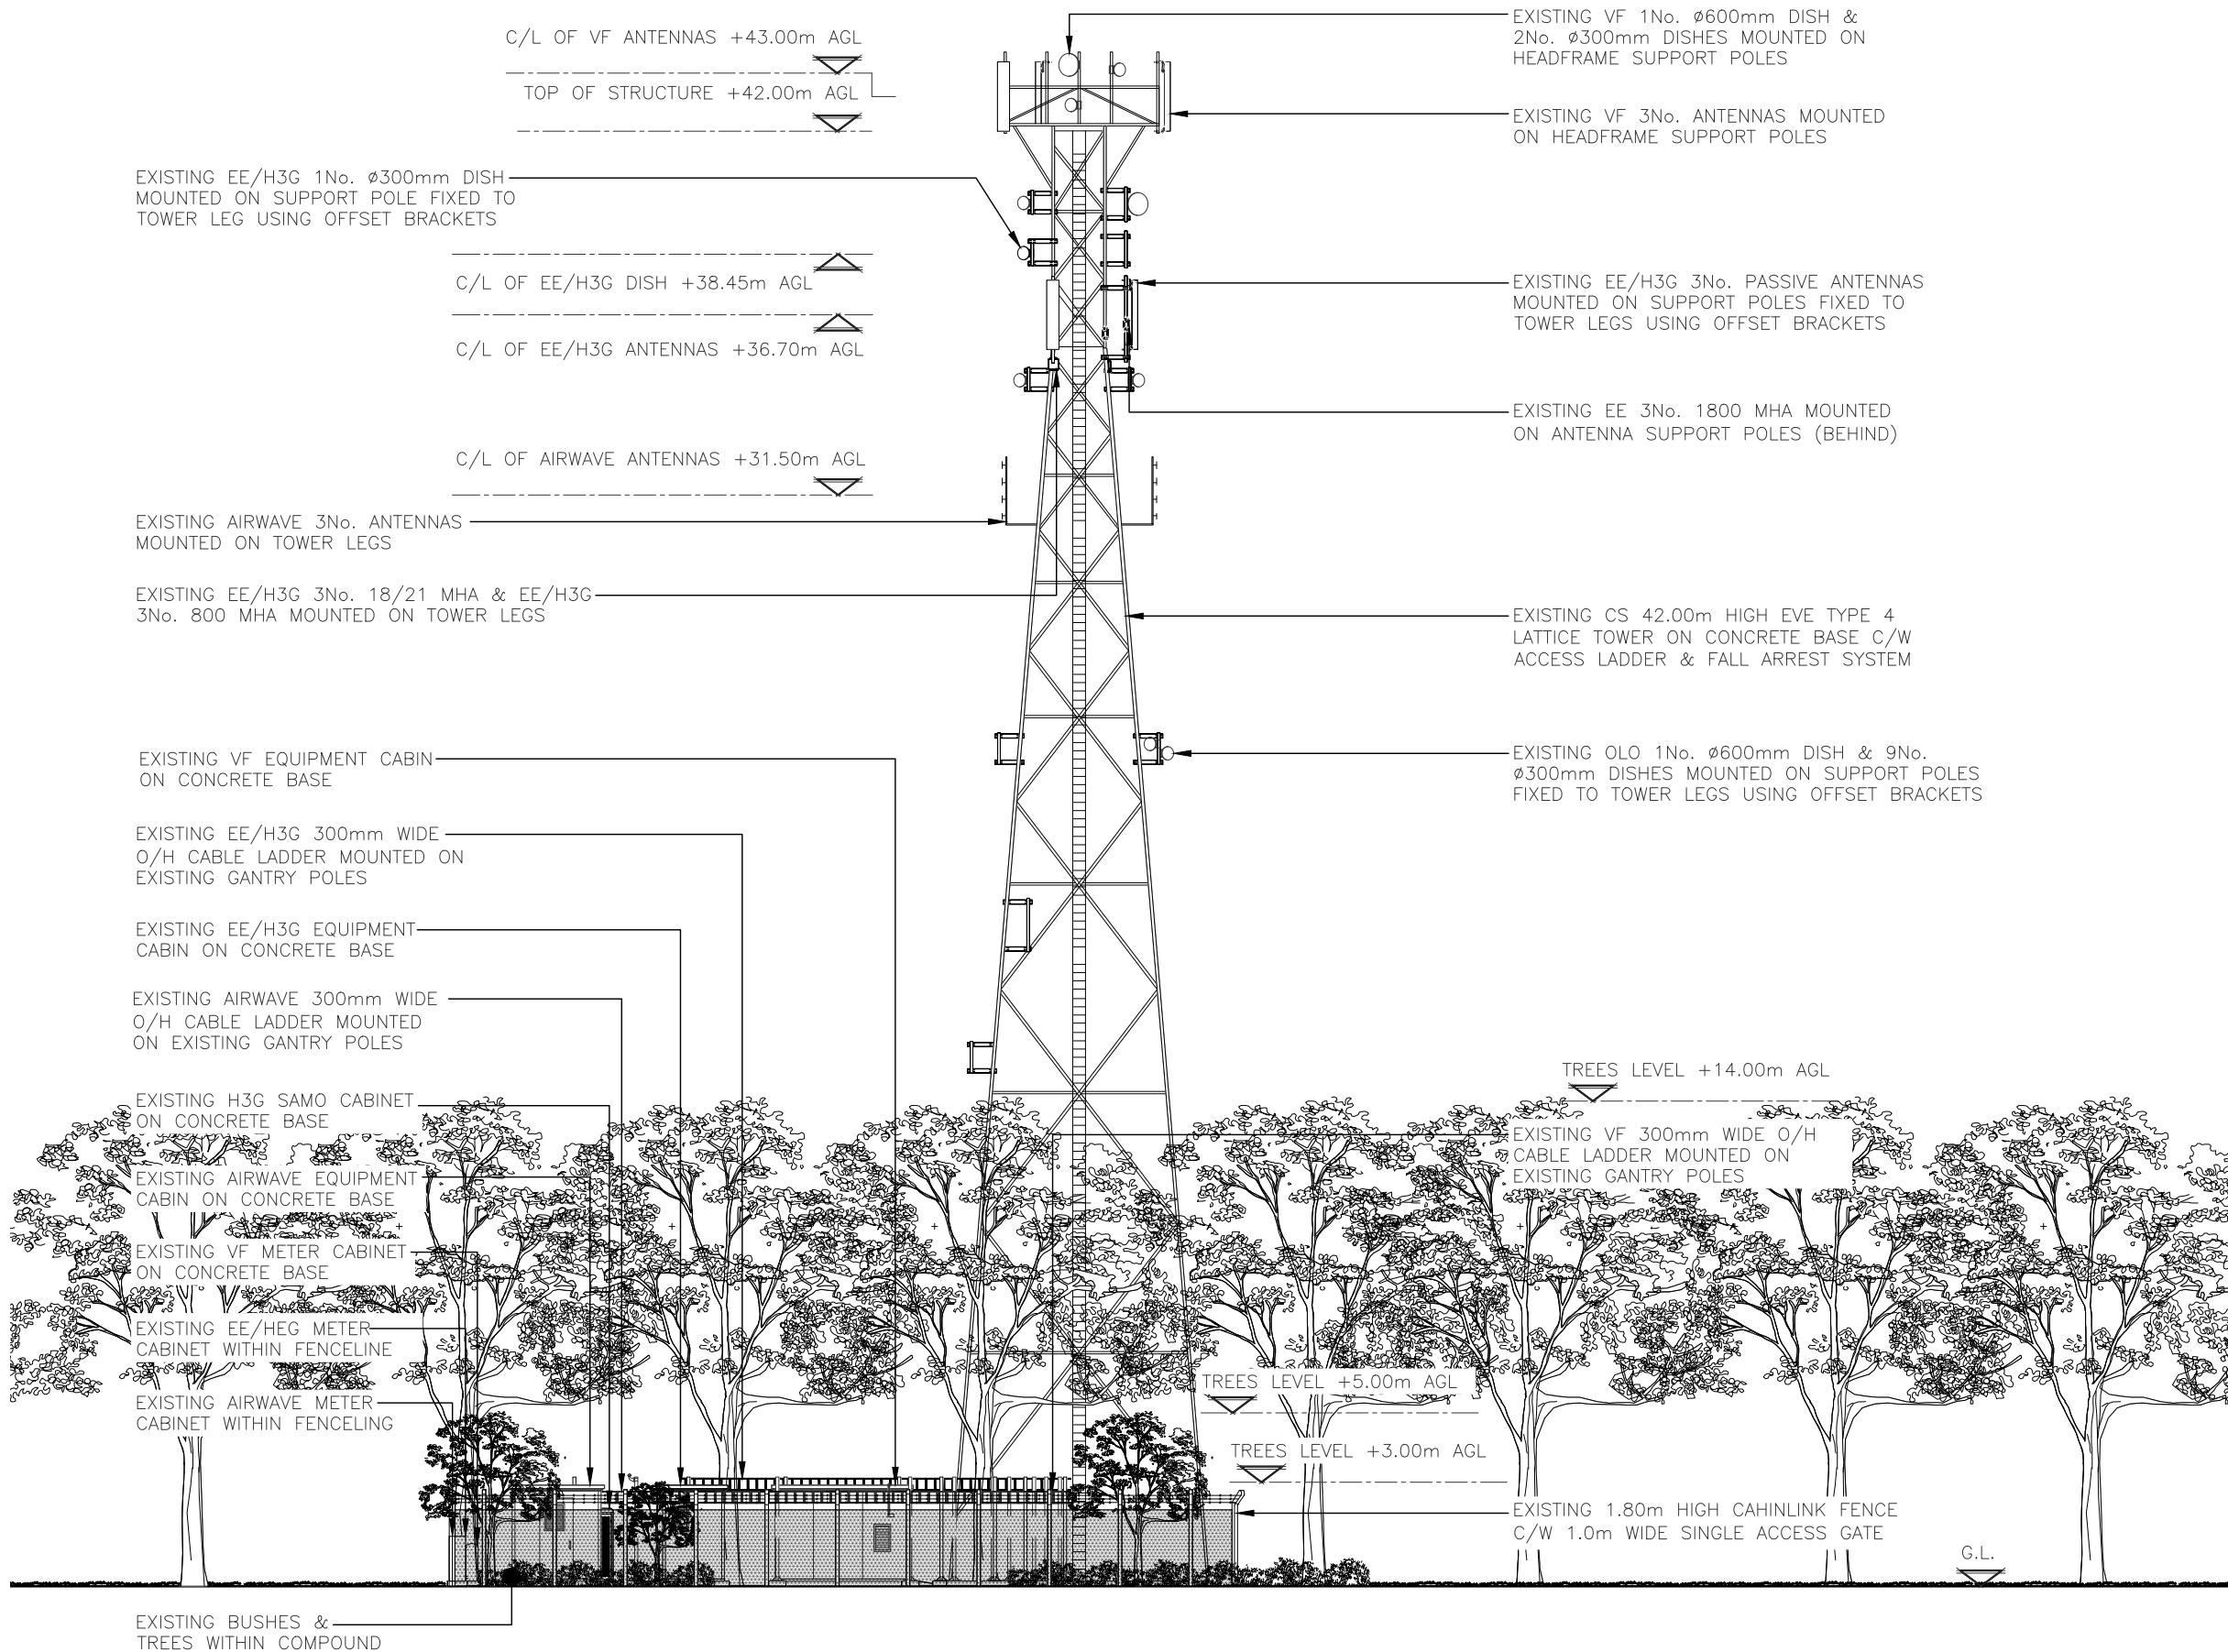

EXISTING SOUTH WEST ELEVATION
(1:200)

ALL DIMENSIONS ARE IN mm UNLESS NOTED OTHERWISE

N.G.R

E: 518620


N: 219610

NOTES:


1A	PLANNING ISSUE	EMF	YD	19/02/26
REV	MODIFICATION	BY	CH	DATE

Cell Name				Opt.
WEST OF ROUND WOOD				-
Cell ID No				
CSID	-	VF	-	TEF
10672236	-	42	-	69331
✓ TM Cell ID	-	N/A	-	N/A
91878	-	-	-	-
Site Address / Contact Details				
WEST OF ROUND WOOD THE HOO ESTATE KIMPTON SG4 8EA				
Drawing Title: EXISTING SITE ELEVATION				
Purpose of issue: PLANNING				Dwg Rev:
Drawing Number: 300				1A
Surveyed By: KTL		Original Sheet Size: A3		Pack Issue:
Drawn: EMF	Date: 19/02/26	Checked: YD	Date: 19/02/26	1A

SDNT0005 Version 3.2

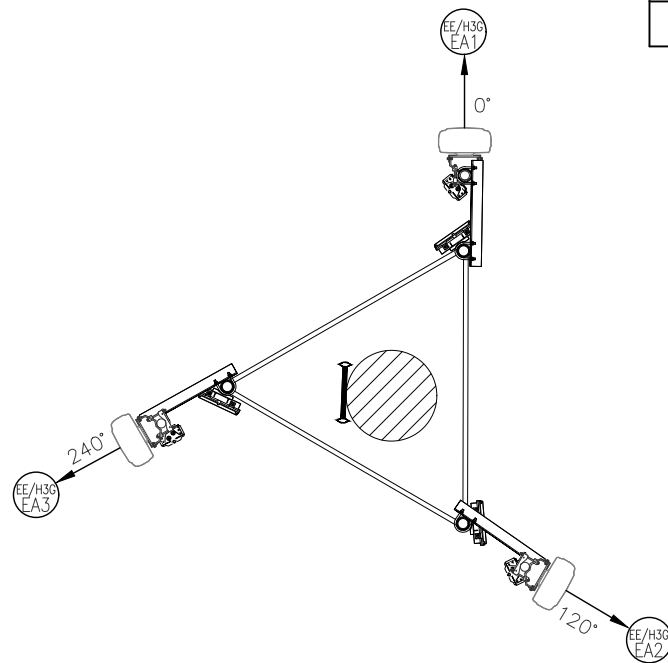


ITEM DESCRIPTION	QUANTITY
EE/H3G ANTENNAS	3No.
H3G 800 MHA	3No.
EE 1800 MHA	3No.
EE/H3G 18/21 MHA	3No.

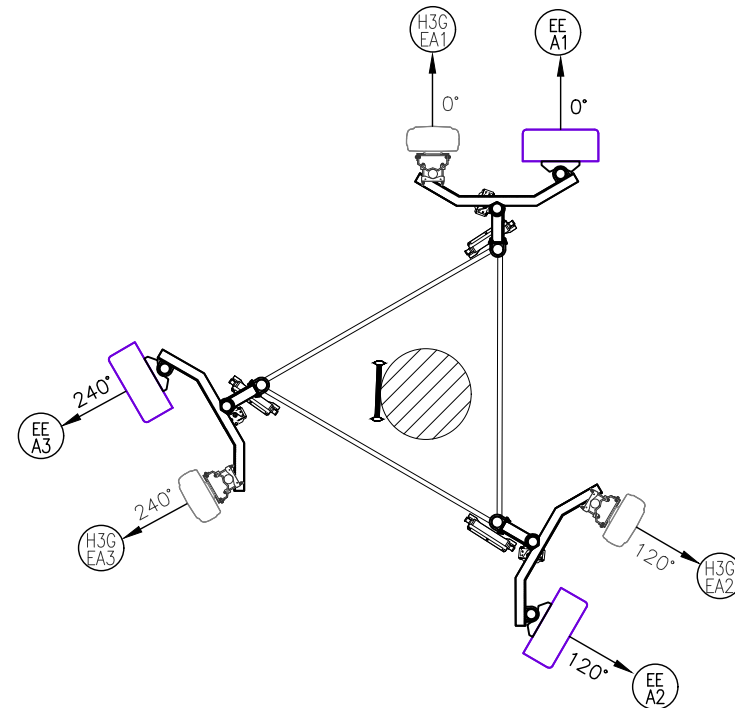


ITEM DESCRIPTION	QUANTITY
EE STANDARD PASSIVE	3No.
H3G ANTENNAS	3No.
H3G 18/21 MHA	3No.

1A	PLANNING ISSUE	EMF	YD	19/02/26
REV	MODIFICATION	BY	CH	DATE

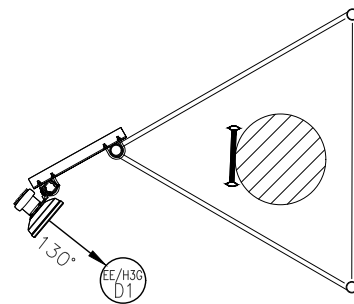

ITEM DESCRIPTION	QUANTITY
EE/H3G DISH	1No.

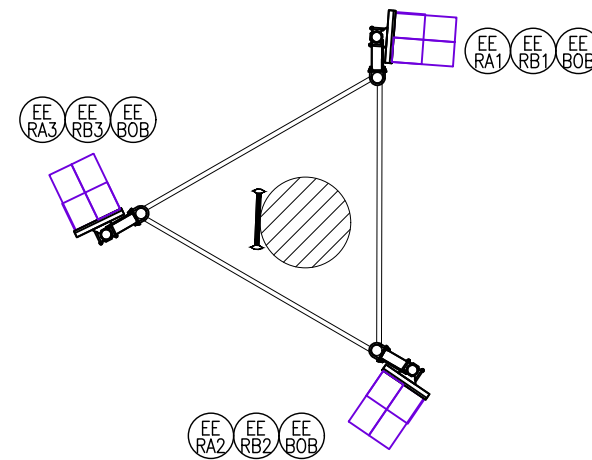

ITEM DESCRIPTION	QUANTITY
EE LARGE	6No.
EE BOB	3No.



Site Address / Contact Details
WEST OF ROUND WOOD THE HQO ESTATE KIMPTON SG4 8EA

DNT0005 Version 3.2