
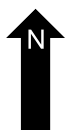
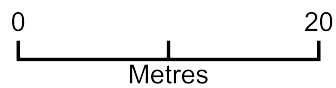


35 North Avenue - Site Plan

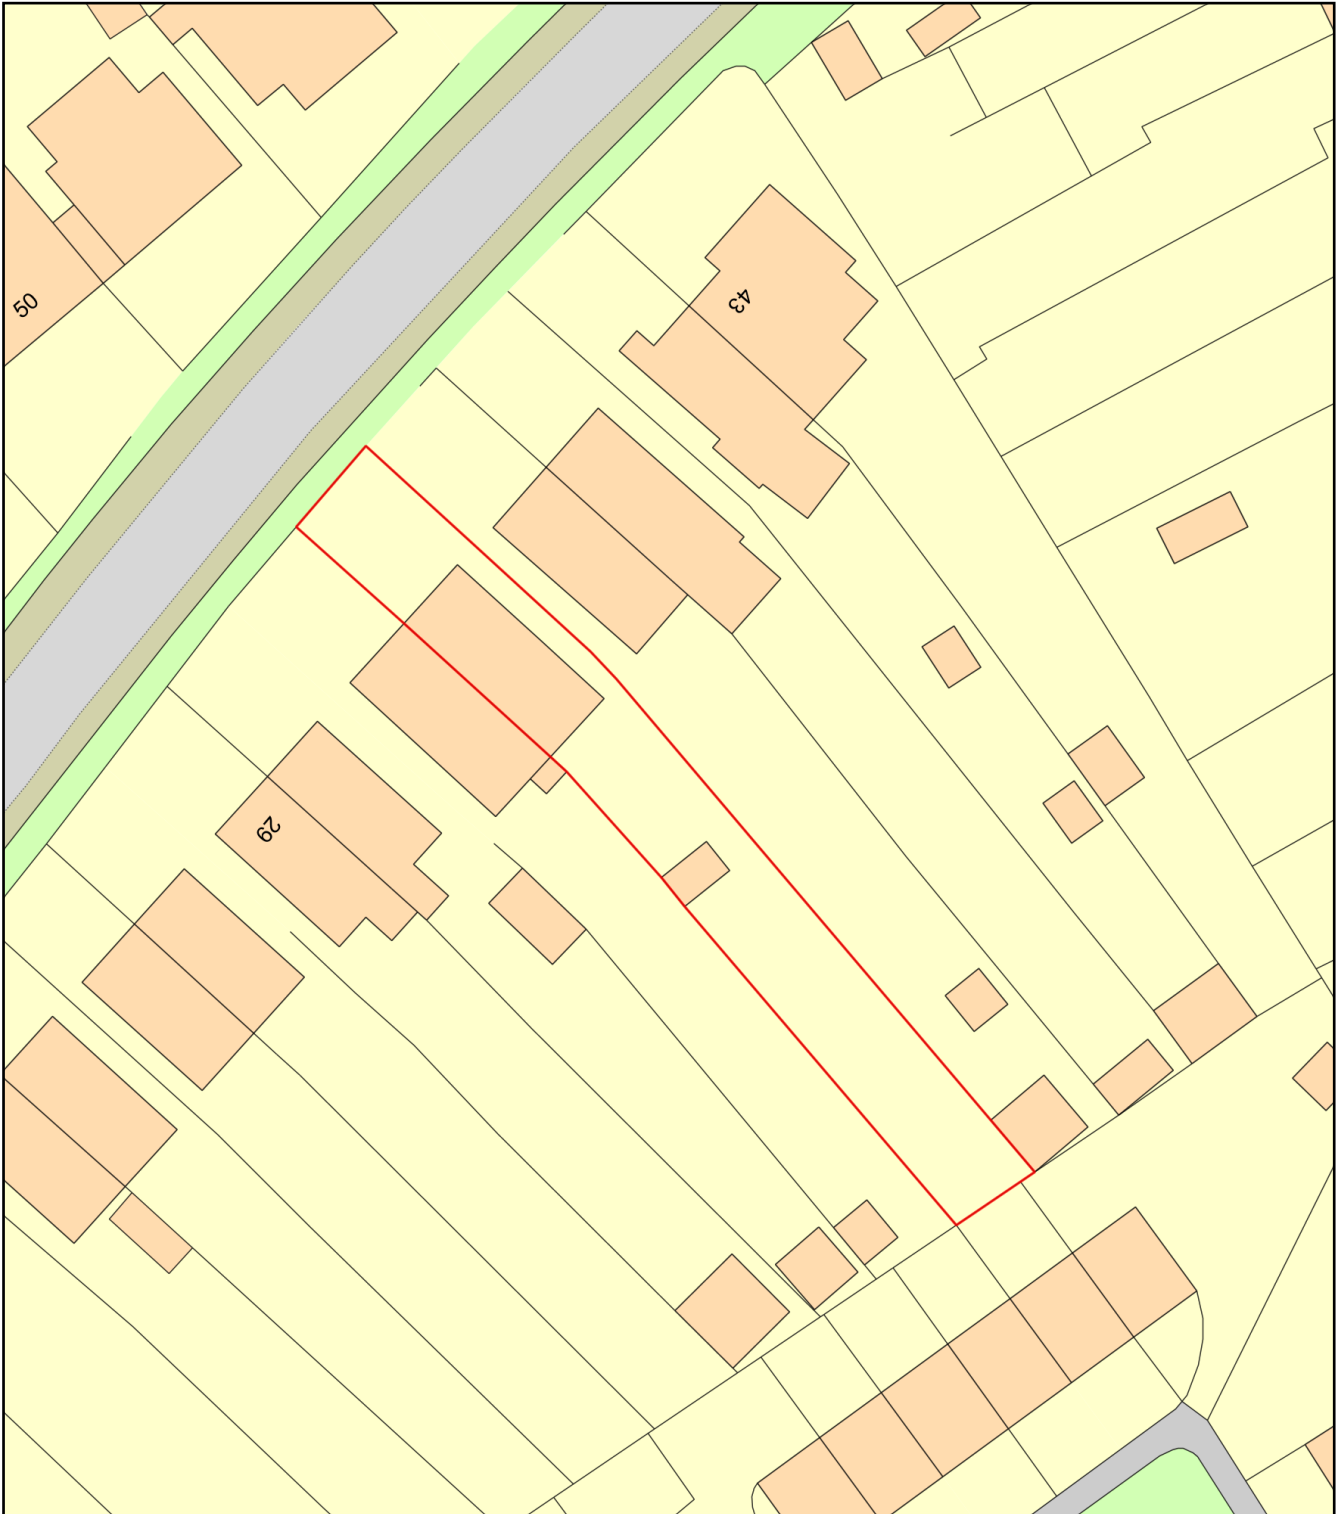

Plan Produced for: Aaron Shone

Date Produced: 18 Sep 2025

Plan Reference Number: TQRQM25261115230652

Scale: 1:500 @ A4