


Rev.	Description	Date	By
01	Updated following planning comments	18.11.24	APC



PROPOSED FRONT & REAR ELEVATIONS @1:50 @ A1



PROPOSED SIDE ELEVATIONS @1:50 @ A1

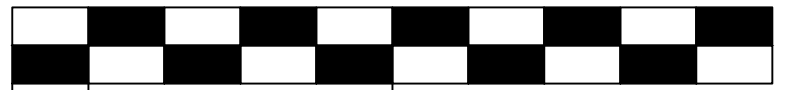

SCALE BAR @1:50 @A1

APC DESIGN & PLANNING			
apcdesignltd@btinternet.com T. 01234 782 332 M. 07766 656 363			
PROJECT Luke Dodd 20 Sollershott East Letchworth Proposed Elevations	SCALE 1:50 @ A1	DRAWN APC	CHECKED APC
	DATE Aug 24	STATUS PLANNING	
	DRAWING No. 23130-802	REVISION 01	