

Copyright retained in accordance with the copyright, design, and patents act 1988.


CDM Regulations 2015

 Principal contractor to plan for mitigation measures in response to hazards.

CDM Regulations require that **all** projects are to:

- Have workers to be competent and are suitably skilled for the work they carry out;
- Contractors to provide appropriate supervision, instruction and information to all on site workers to provide a safe working environment;
- Have a written construction phase plan.

Worcester Lloyd are appointed as 'Designer' only, unless a written appointment has been completed for the formal appointment as 'Principal Designer'. If Worcester Lloyd has been appointed as 'Principal Designer' then refer to 'Pre-construction information pack' for design health and safety information for this project.

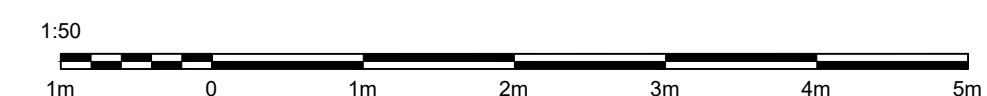

E	Notes amended	06.11.25
D	Amended to client comments	28.10.25
C	Amends to client comments	27.10.25
B	Amends to client comments	23.10.25
A	Amends to client comments	21.10.25

Rev	Note	Date
-----	------	------



Studio 20, Sadler Bridge Studios, Bold Lane
Derby, DE1 3NT

Office: 01332 742 557
www.worcesterlloyd.co.uk

RIBA 
Chartered Practice

Project 68 Queen Street, Hitchin

Drawing Title **Floor Plans as proposed (with demolition)**

Scale 1:50	
Sheet A1	Drawn By SW Checked By MW

Date	Job No.	Drawing No.	Revision
------	---------	-------------	----------

Oct' 25	145 2025	004	E
---------	----------	-----	---