


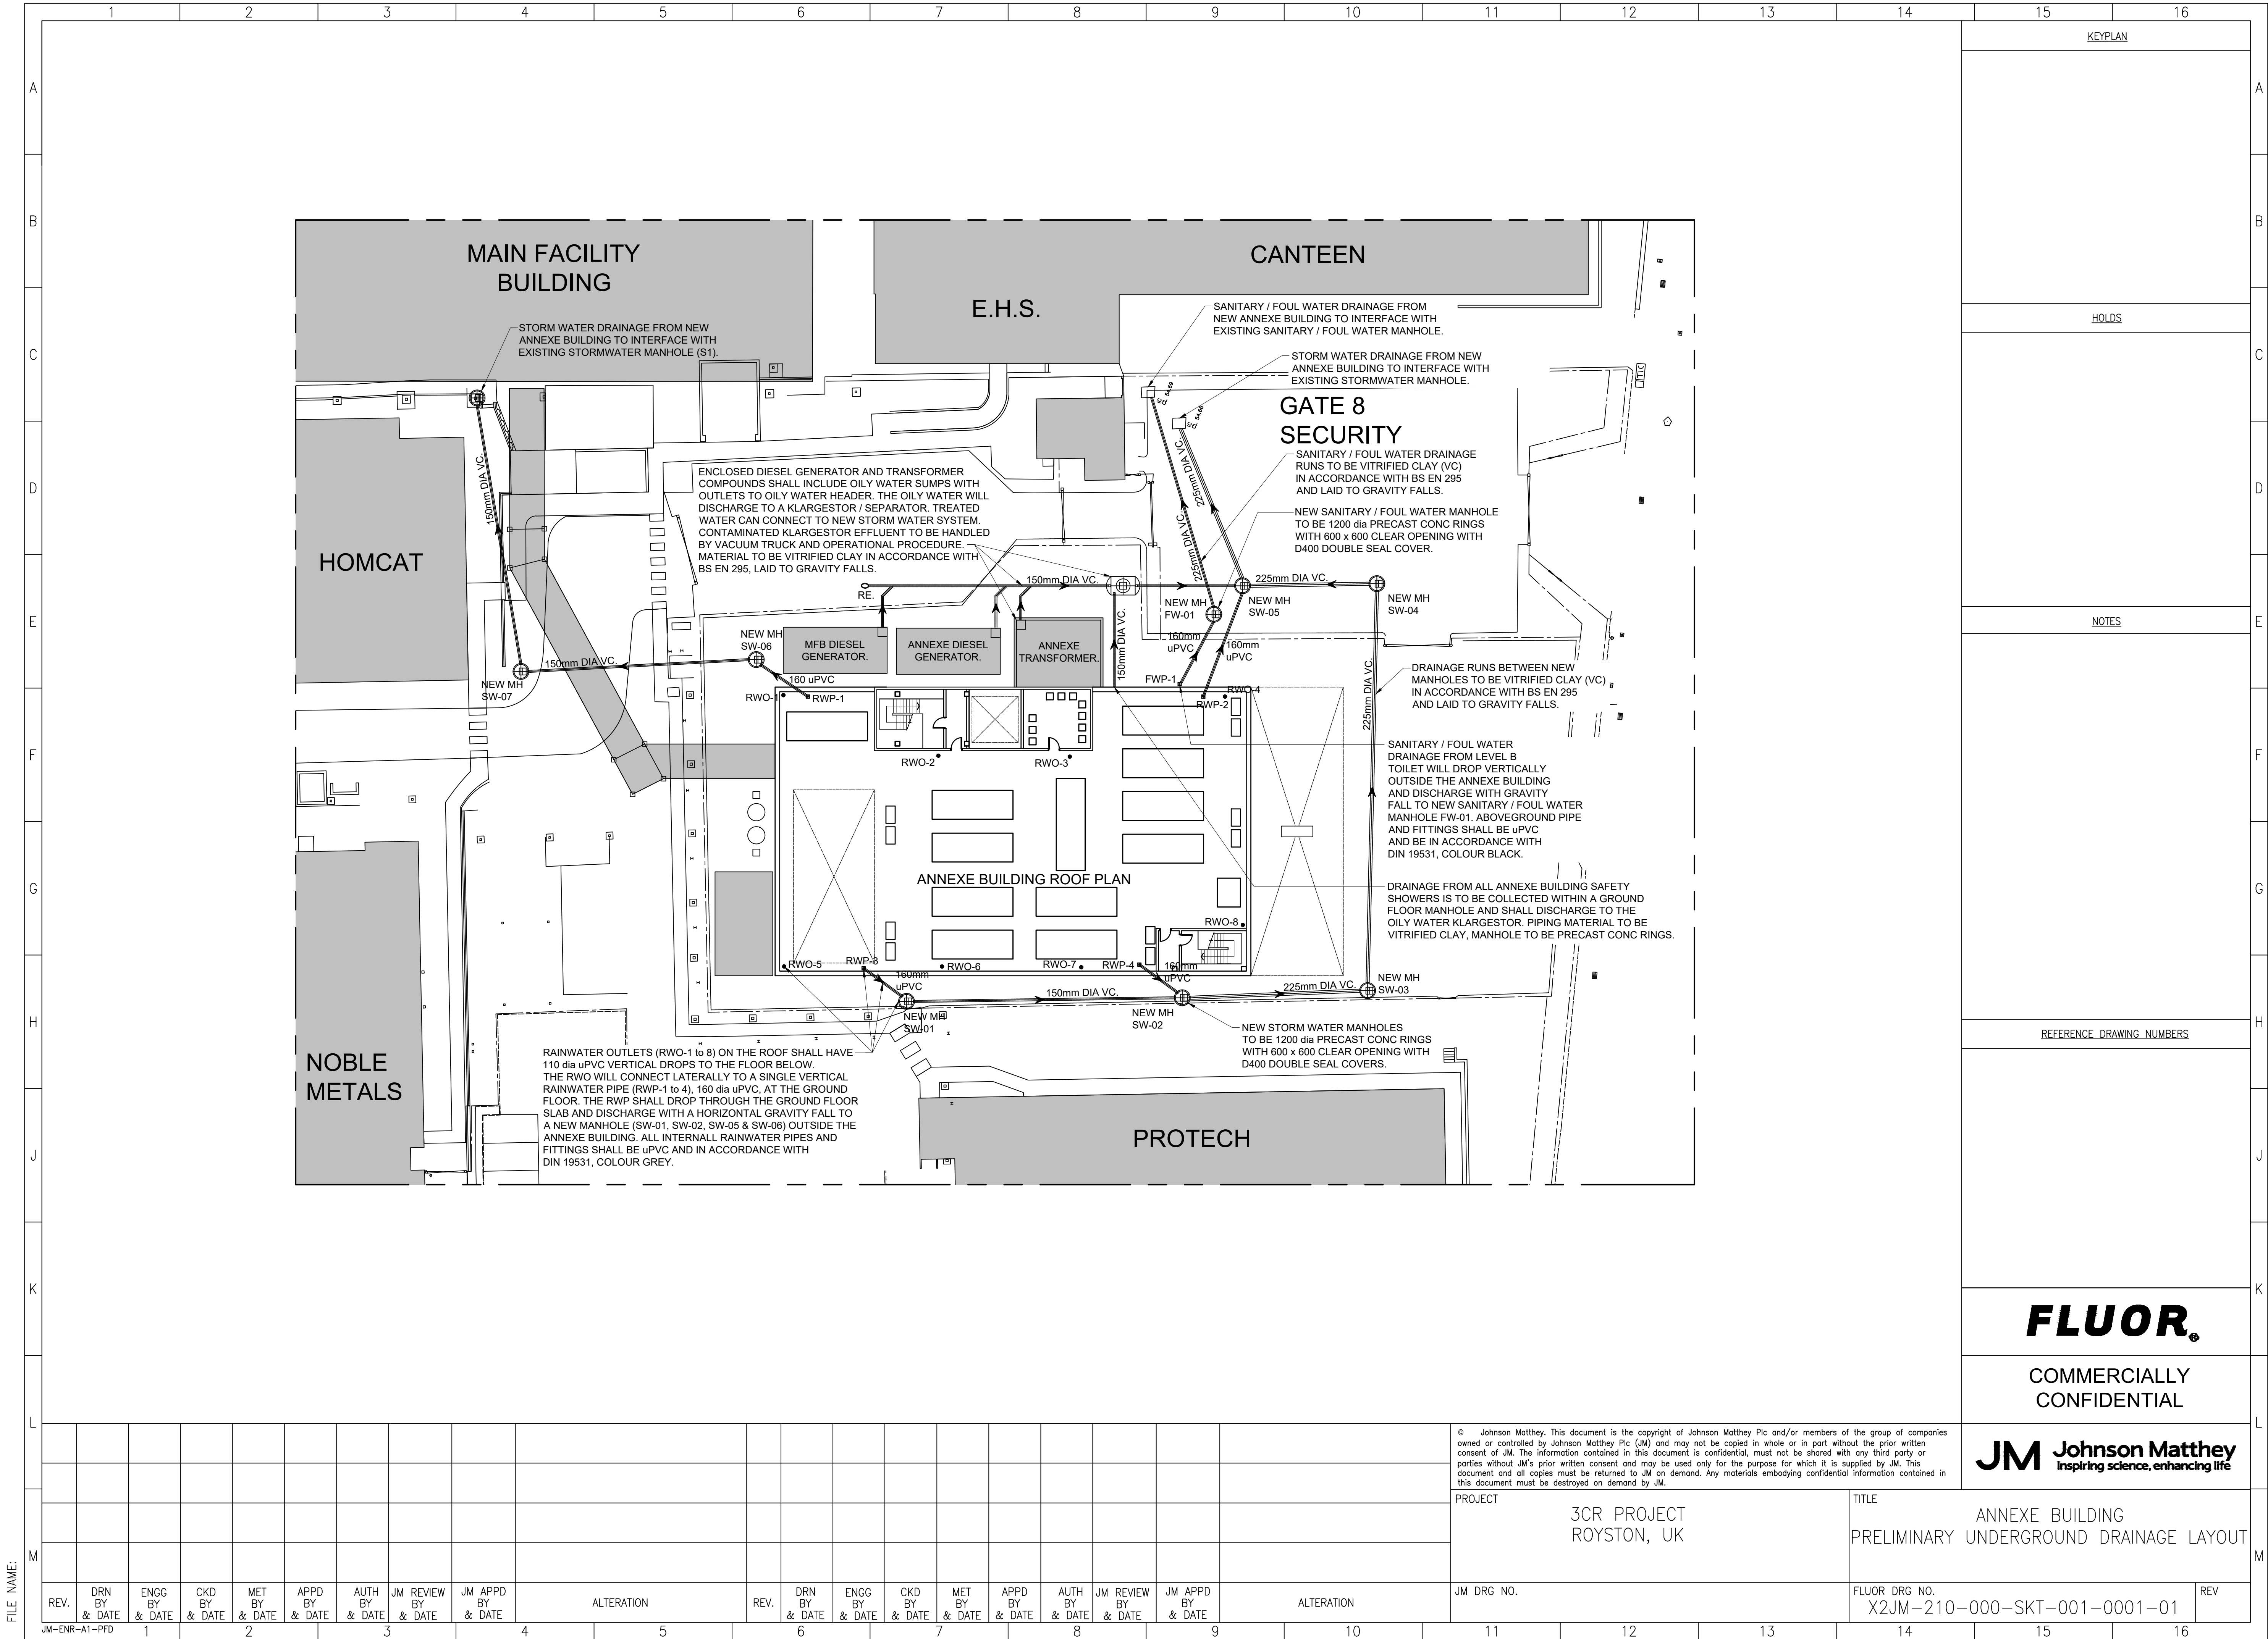

FLUOR.

COMMERCIALLY
CONFIDENTIAL

JM Johnson Matthey
Inspiring science, enhancing life

© Johnson Matthey. This document is the copyright of Johnson Matthey Plc and/or members of the group of companies owned or controlled by Johnson Matthey Plc (JM) and may not be copied in whole or in part without the prior written consent of JM. The information contained in this document is confidential, must not be shared with any third party or parties without JM's prior written consent and may be used only for the purpose for which it is supplied by JM. This document and all copies must be returned to JM on demand. Any materials embodying confidential information contained in this document must be destroyed on demand by JM.

PROJECT
3CR PROJECT
ROYSTON, UK

TITLE
ANNEXE BUILDING
PRELIMINARY UNDERGROUND DRAINAGE LAYOUT

JM DRG NO.

FLUOR DRG NO.
X2JM-210-000-SKT-001-0001-01

REV