


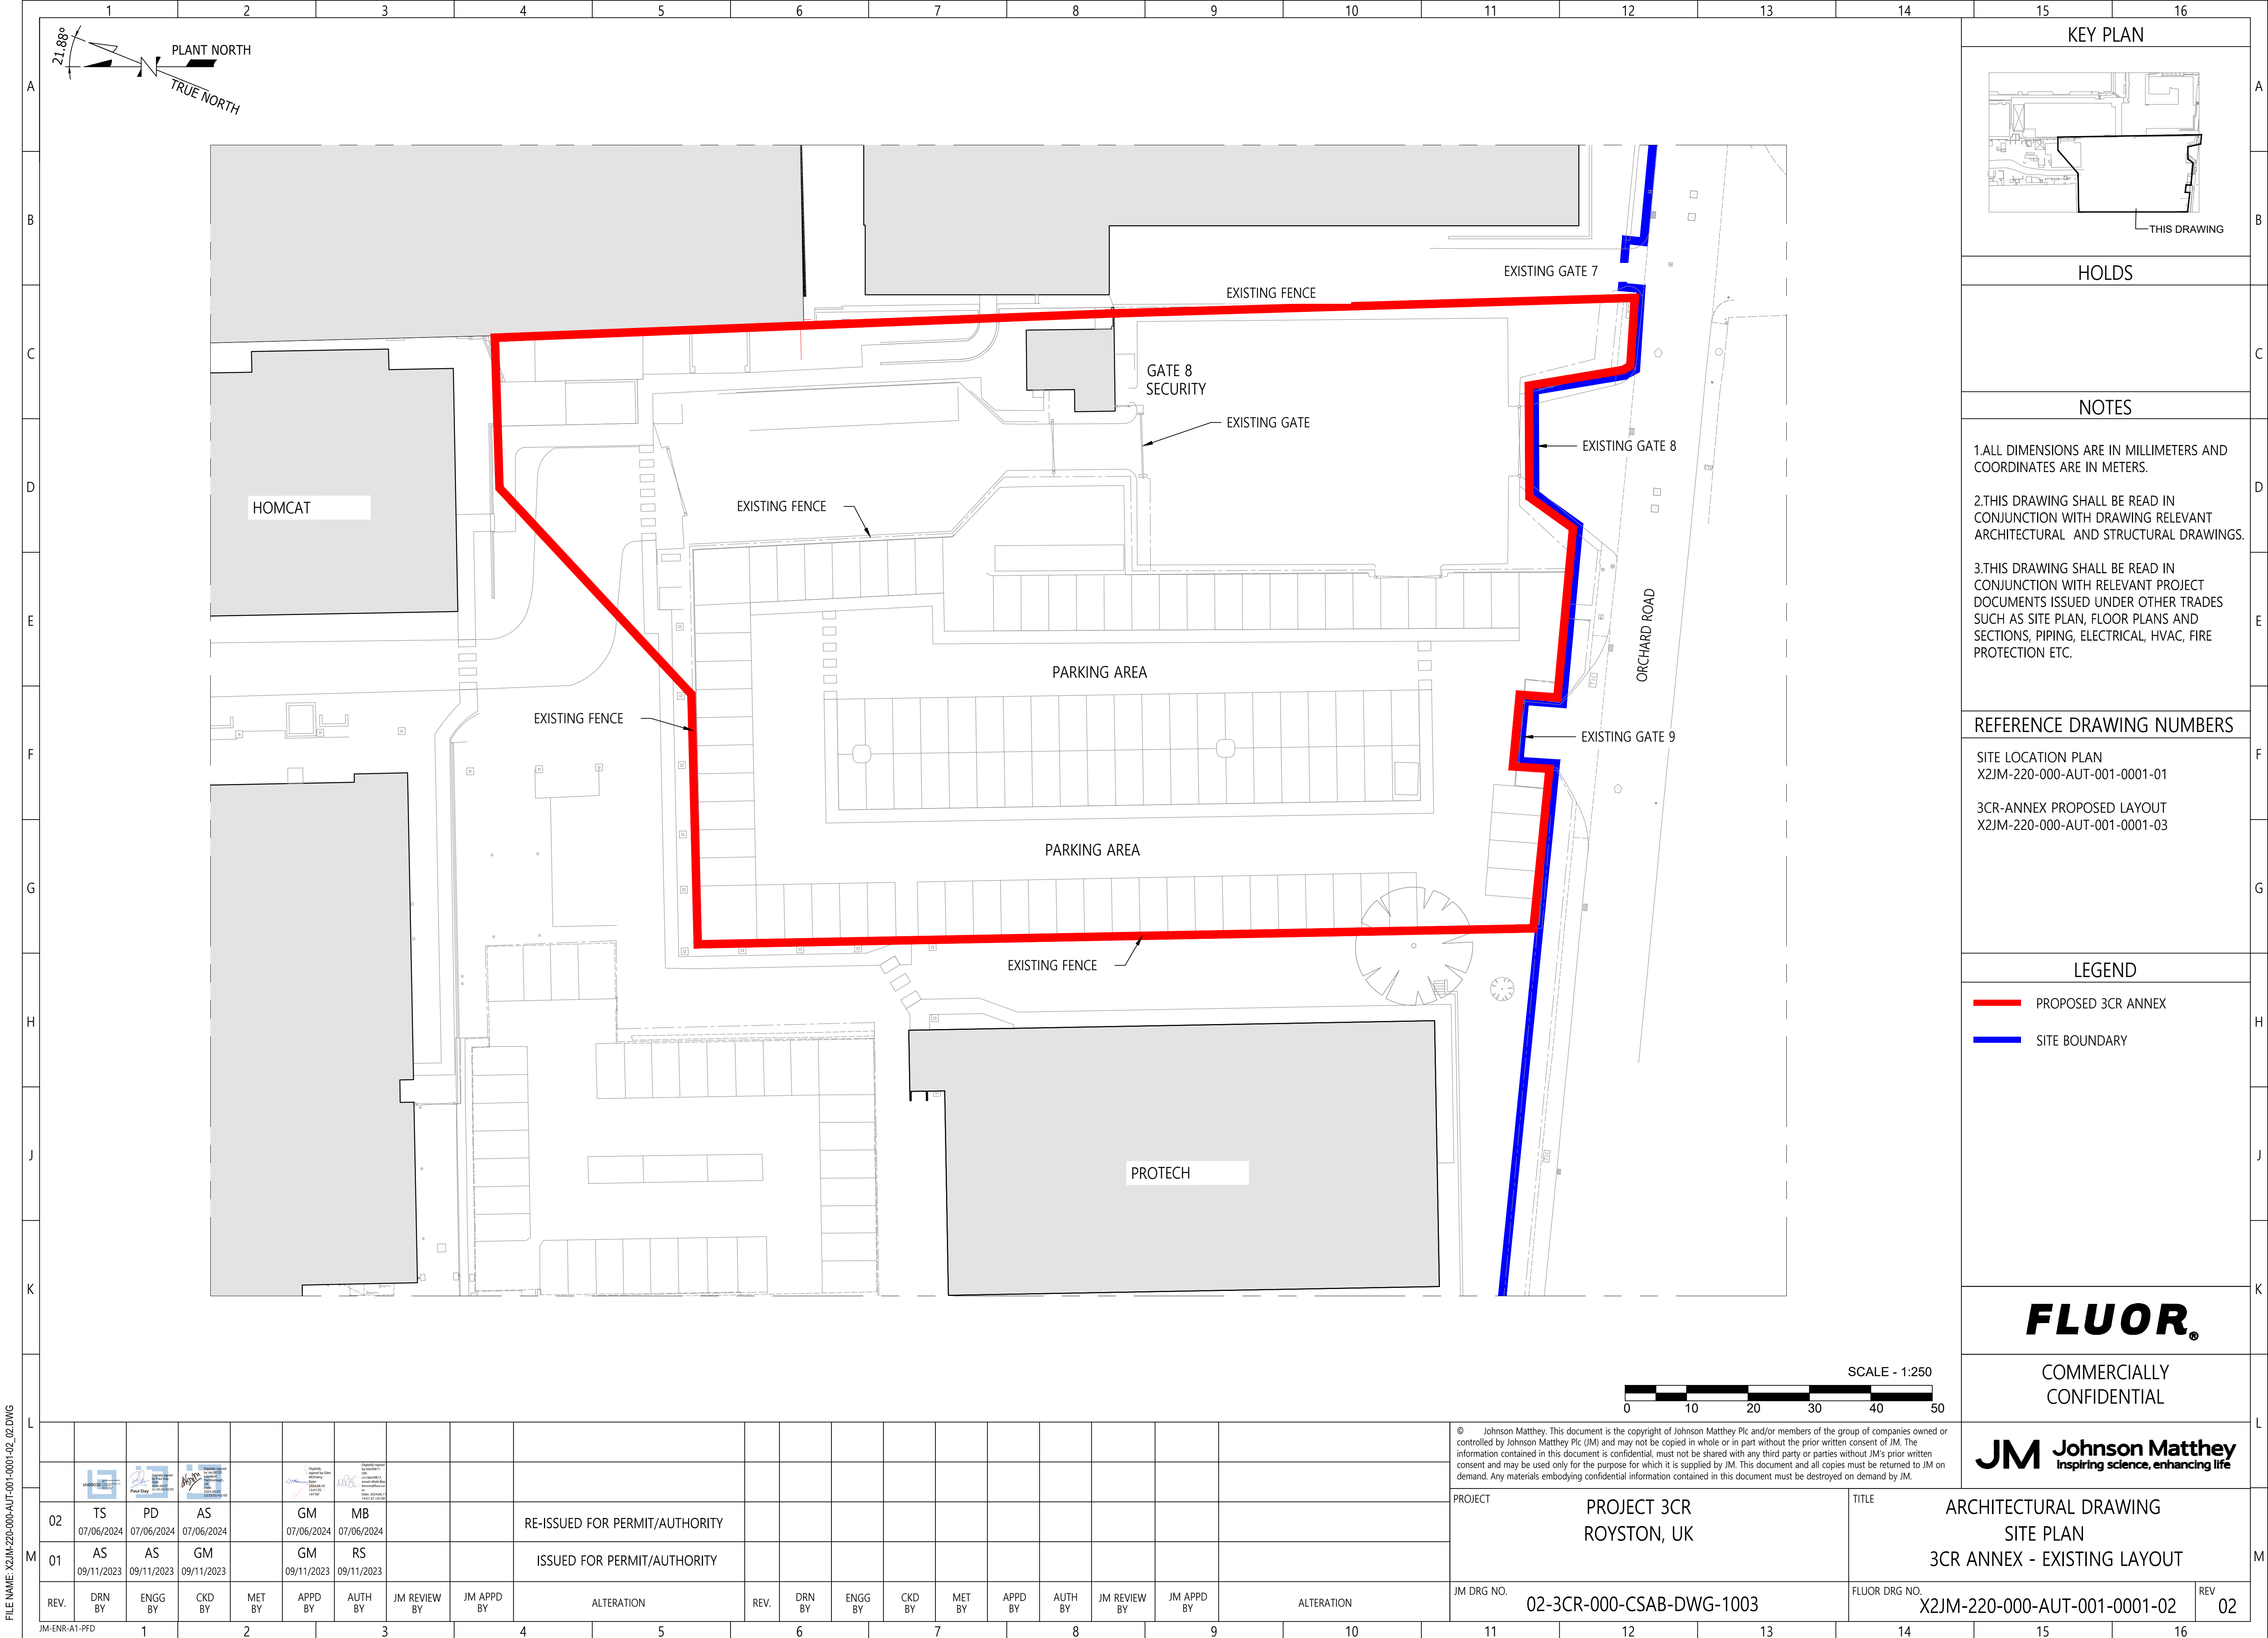

KEY PLAN

THIS DRAWING

HOLDS

- NOTES
- 1.ALL DIMENSIONS ARE IN MILLIMETERS AND COORDINATES ARE IN METERS.

2.THIS DRAWING SHALL BE READ IN CONJUNCTION WITH DRAWING RELEVANT ARCHITECTURAL AND STRUCTURAL DRAWINGS.

3.THIS DRAWING SHALL BE READ IN CONJUNCTION WITH RELEVANT PROJECT DOCUMENTS ISSUED UNDER OTHER TRADES SUCH AS SITE PLAN, FLOOR PLANS AND SECTIONS, PIPING, ELECTRICAL, HVAC, FIRE PROTECTION ETC.

- REFERENCE DRAWING NUMBERS
- SITE LOCATION PLAN
X2JM-220-000-AUT-001-0001-01

3CR-ANNEX PROPOSED LAYOUT
X2JM-220-000-AUT-001-0001-03

- LEGEND
- PROPOSED 3CR ANNEX

SITE BOUNDARY

FLUOR

COMMERCIALLY
CONFIDENTIAL

JM

Johnson Matthey

Inspiring science, enhancing life

L																	© Johnson Matthey. This document is the copyright of Johnson Matthey Plc and/or members of the group of companies owned or controlled by Johnson Matthey Plc (JM) and may not be copied in whole or in part without the prior written consent of JM. The information contained in this document is confidential, must not be shared with any third party or parties without JM's prior written consent and may be used only for the purpose for which it is supplied by JM. This document and all copies must be returned to JM on demand. Any materials embodying confidential information contained in this document must be destroyed on demand by JM.	
																	PROJECT										TITLE	
																	PROJECT 3CR ROYSTON, UK										ARCHITECTURAL DRAWING SITE PLAN 3CR ANNEX - EXISTING LAYOUT	
																	JM DRG NO. 02-3CR-000-CSAB-DWG-1003										FLUOR DRG NO. X2JM-220-000-AUT-001-0001-02										REV 02	
M	02	TS 07/06/2024	PD 07/06/2024	AS 07/06/2024		GM 07/06/2024	MB 07/06/2024		RE-ISSUED FOR PERMIT/AUTHORITY	