




Block Plan 1:200

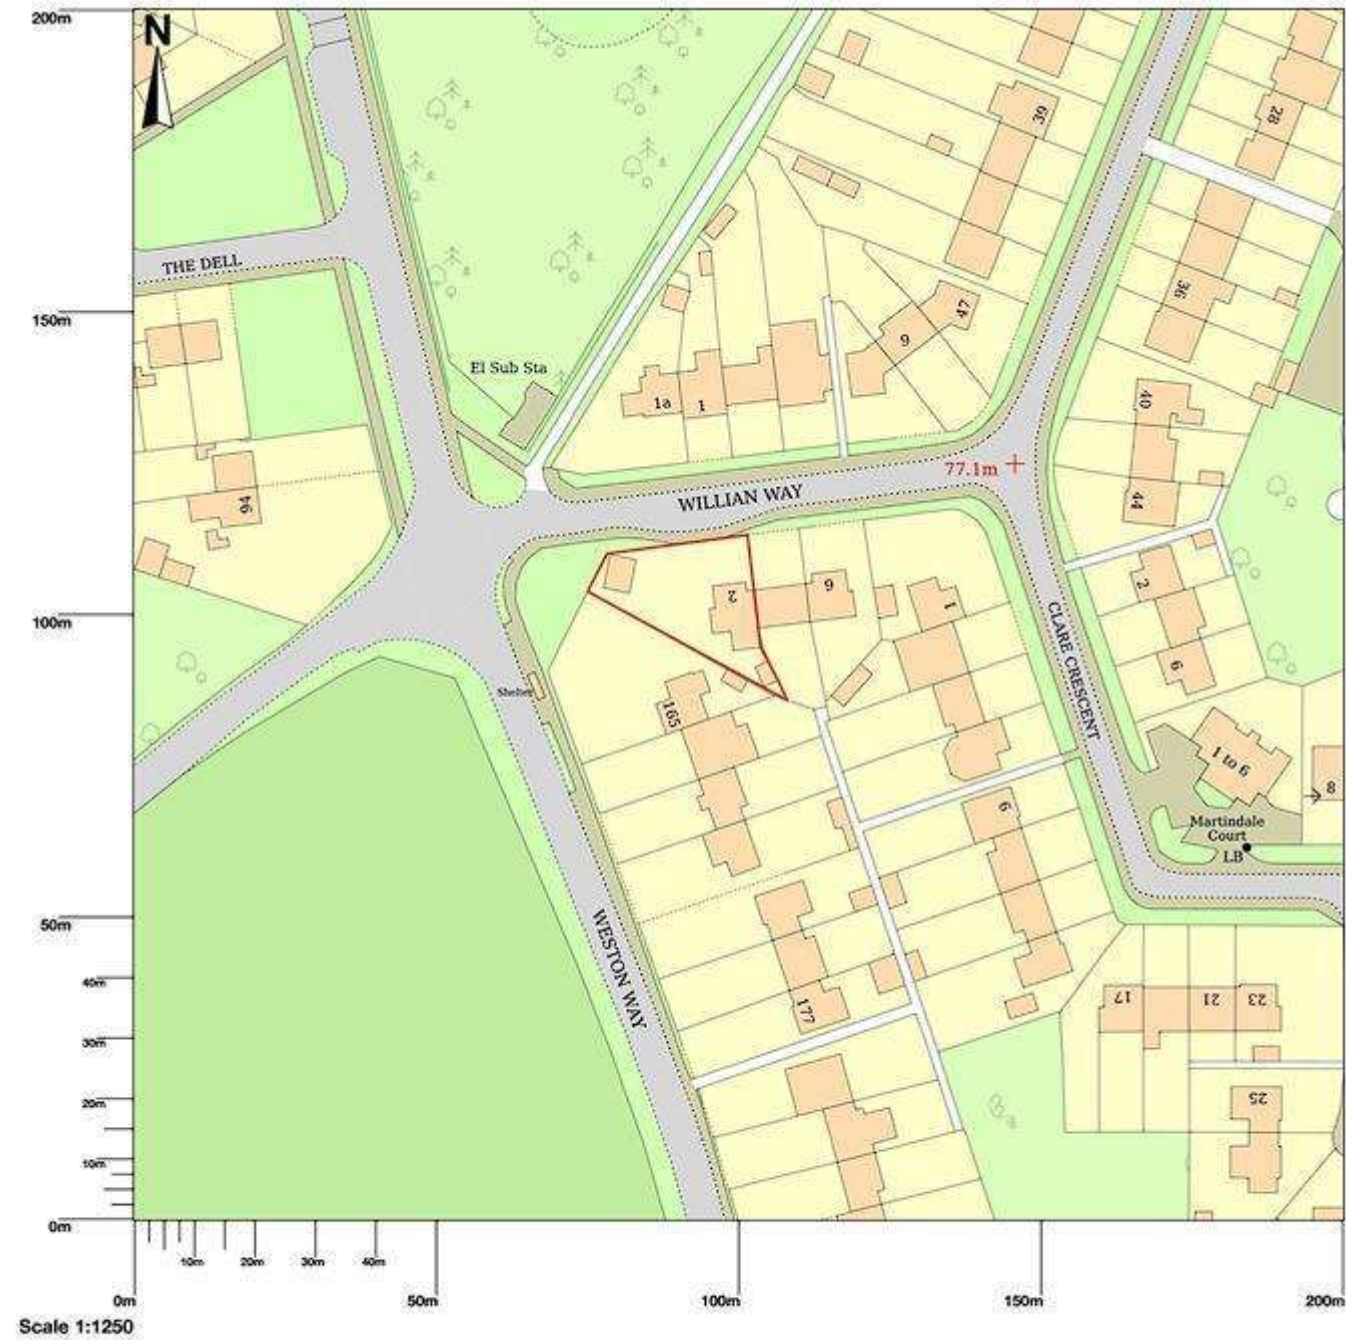

© Crown copyright and database rights 2024 OS 100054135. Map area bounded by: 524331,232738 524531,232938. Produced on 06 August 2024 from the OS National Geographic Database. Supplied by UKPlanningMaps.com. Unique plan reference: p4f/uk/1133619/1525197



Location Plan 1:1250

Rev.	Date	Notes
Scale 1:200 and 1:1250 @A3		
AWR 6 August 2024		

Location and site plans
2 Willian Way

Drg. No. RPA01