




PROPOSED FRONT & REAR ELEVATIONS @1:50 @ A1



PROPOSED SIDE ELEVATIONS @1:50 @ A1

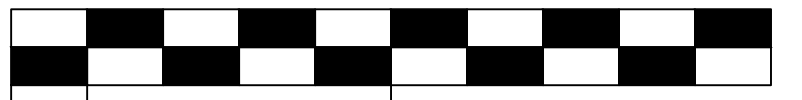

0.5M 2.5M 5M

SCALE BAR @1:50 @A1

APC DESIGN & PLANNING			
apcdesignltd@btinternet.com T. 01234 782 332 M. 07766 656 363			
PROJECT Luke Dodd 20 Sollershott East Letchworth Proposed Elevations	SCALE 1:50 @ A1 DATE Aug 24 DRAWING No. 23130-802	DRAWN APC STATUS PLANNING REVISION -	CHECKED APC