


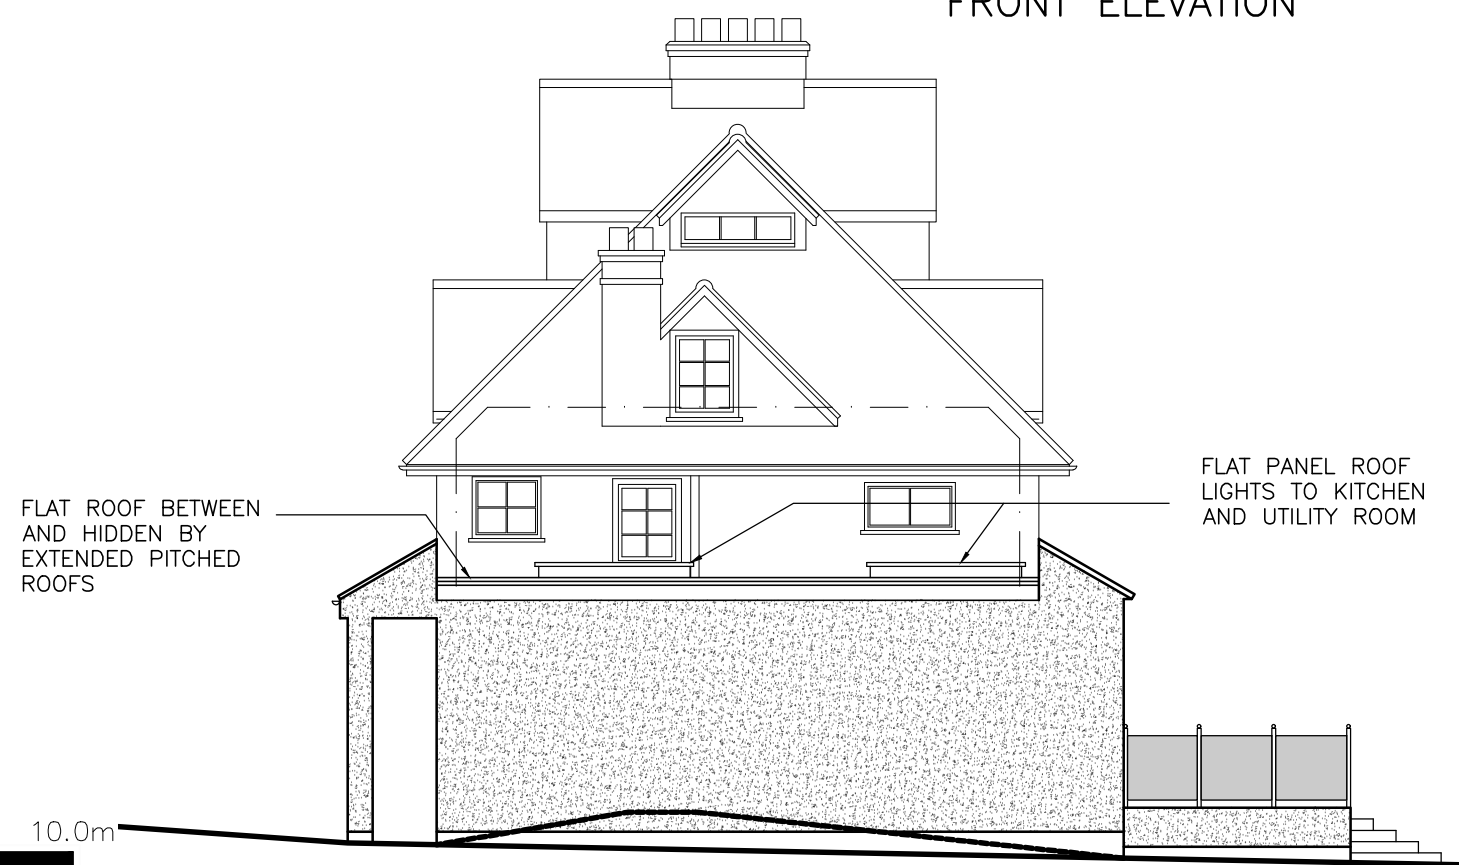

REAR ELEVATION

FRONT ELEVATION



SIDE ELEVATION

ELEVATIONS – PROPOSED



NOTES AND REVISIONS No dimensions are to be scaled from this drawing. All stated dimensions must be verified on site. Lobs Design must be advised of any discrepancies. This drawing must be read together with the specification/Bill of Quantities and related drawings. This drawing is for the purpose of obtaining Planning & Building Regulations Approval only. Should the contractor use them to build from then they assume full responsibility for the design.																				Client 11 Glebe Road L.G.C				Drawing Title Elevations				Proposed				LGCHF Garden City Heritage Awards Winning Designer				Lobs Design Architectural Services Devonshire B.C. Works Road, Letchworth Garden City Hertfordshire, SG6 1GJ T: 01462 488212 M: 07960 006077 E: info@lobs-design.co.uk	
	Project Single Story Side Extension & Internal Alterations				Scale		Date Oct 2024		Drawn KRL		Checked	
	Project No LD719		Drawing No P03		Revision	
REV				DESCRIPTION				DRWN				CHKD				DATE	