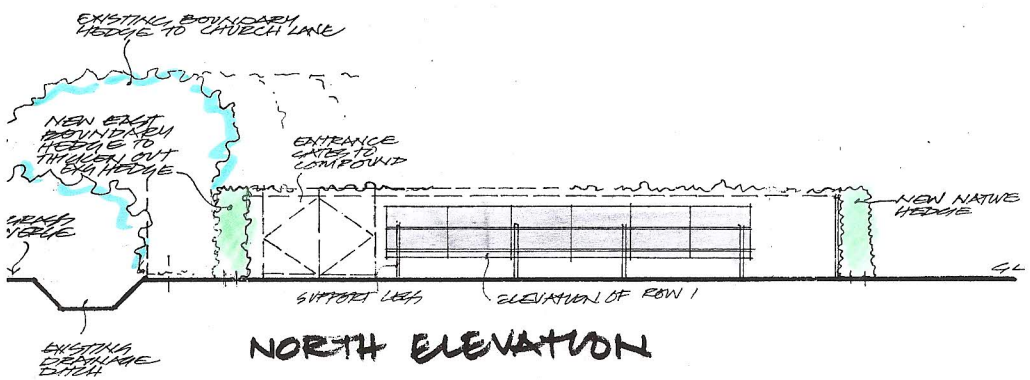
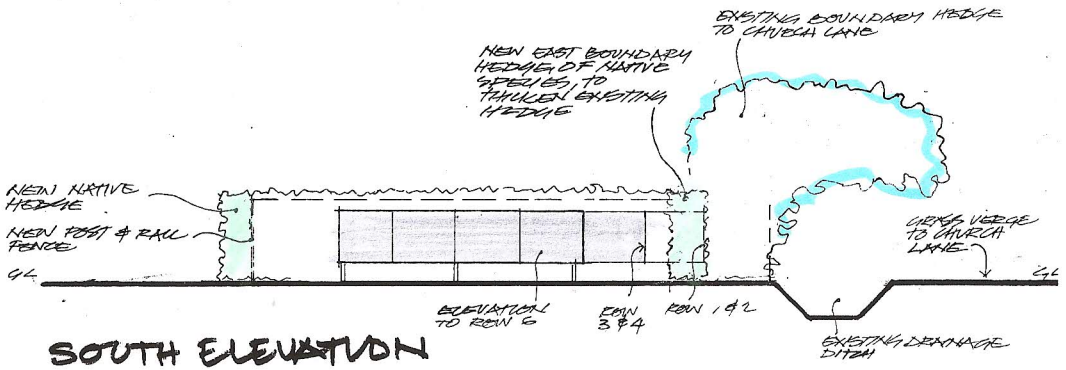


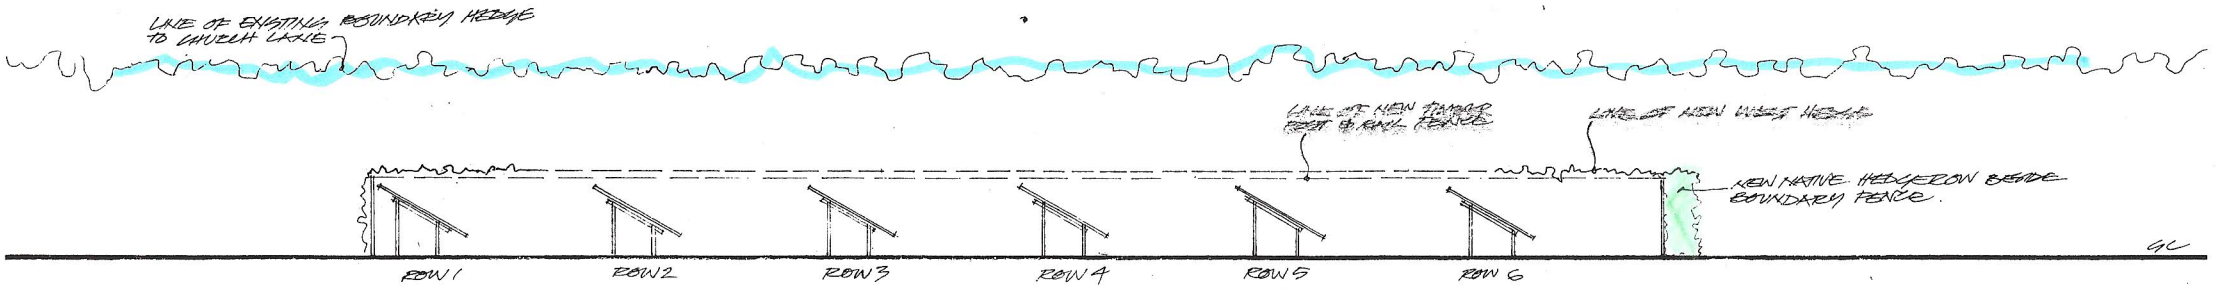

## EAST ELEVATION VIEWED BEYOND BOUNDARY HEDGE TO CHURCH LANE.




## NORTH ELEVATION




## SOUTH ELEVATION




## WEST ELEVATION NEW BOUNDARY FENCE & HEDGE NOT SHOWN

0 1 2 3 4 5 6 7 8 9 10 15 METRES

SCALE 1:100 AT A3 PAGE SIZE.

Revisions
A 20-11-24 NEW EAST BOUNDARY HEDGE ADDED

This drawing is copyright. Do not scale from drawing.

Project PROPOSED NEW SOLAR PANEL ARRAY ON LAND ADJACENT TO GLEBE HOUSE CHURCH LANE REED HERTS.

Tim Brading Architect Ltd.
3 Harding Way, Histon, Cambridge
CB24 9JH Tel: 01223 232442
Email: tim.brading@btinternet.com

| Scale | Date | Rev.Date |
|---|---|---|
| 1:100 AT A3. | 27-10-24 | 20-11-24 |
| Job No. | Drwg.No | Revision |
| 690 - | SP3 | A |