©356 ARCHITECTS Ltd
THIS DRAWING IS THE PROPERTY OF 356 ARCHITECTS Ltd AND IS ISSUED ON THE CONDITION THAT IT IS NOT REPRODUCED, DISCLOSED OR COPIED TO ANY UNAUTHORISED PERSON IN WHOLE OR PART WITHOUT PRIOR WRITTEN CONSENT.

ALL DIMENSIONS STATED MUST BE VERIFIED ON SITE. THE ARCHITECT MUST BE ADVISED OF ANY DISCREPANCIES PRIOR TO ANY ITEM OF WORK BEING PUT IN HAND.
THIS DRAWING MUST BE READ TOGETHER WITH THE SPECIFICATION, BILL OF QUANTITIES AND RELATED DRAWINGS.

Architects Registration Board

RIBA

PROPOSED SIDE NORTH ELEVATION

PROPOSED FRONT WEST ELEVATION

Scale 1:100 0 1 2.5 5 10m

PROPOSED SOUTH SIDE ELEVATION

PROPOSED REAR EAST ELEVATION

MATERIALS
Walls - black timber cladding
Plinth - black painted masonry
Roof - plain tiles
Doors - white upvc to match existing
Windows - white upvc to match existing
Balcony - hardwood frame & floor boards
Balustrade - hardwood timber spindles & handrails

Scale 1:500 0 5 12.5 25 50m

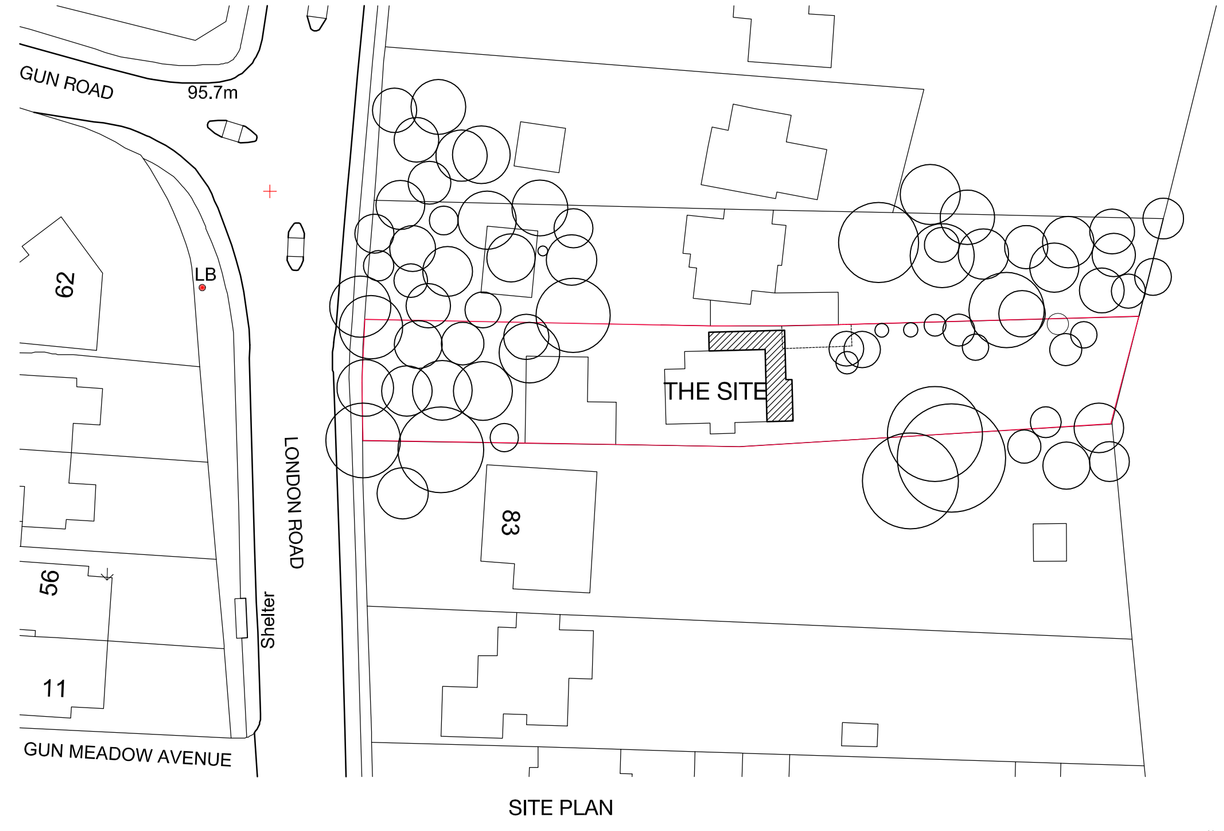

SITE PLAN

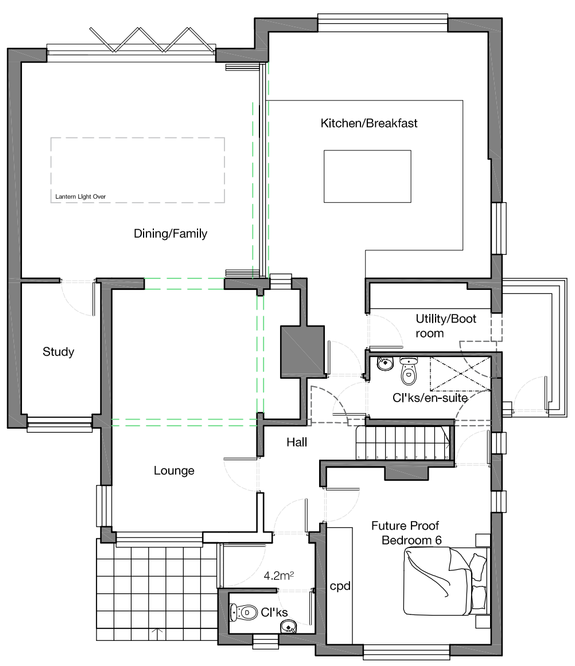

PROPOSED GROUND FLOOR PLAN

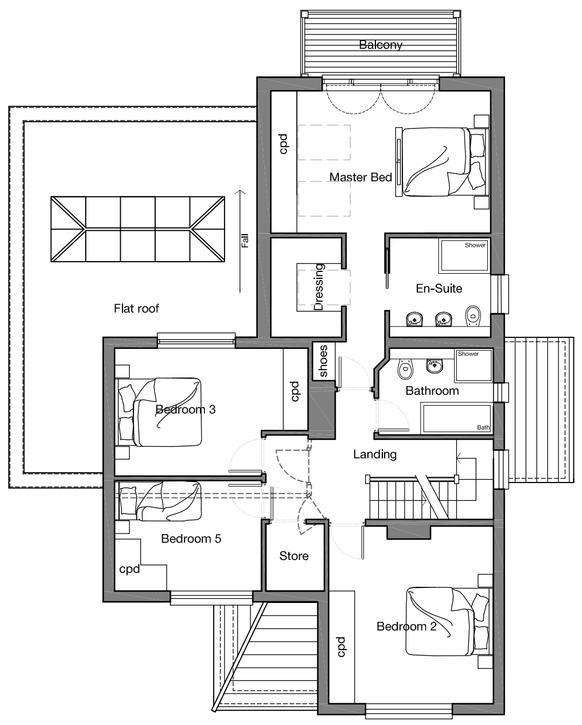

PROPOSED FIRST FLOOR PLAN

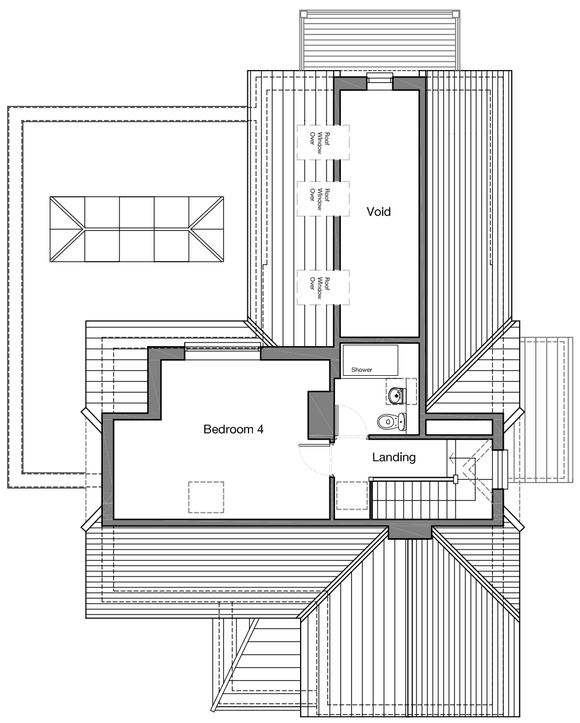

PROPOSED SECOND FLOOR PLAN

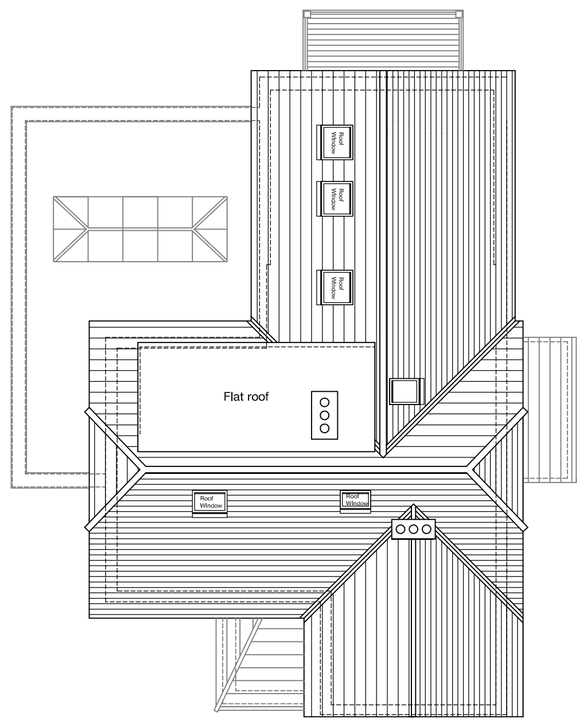

PROPOSED ROOF PLAN

NORTH

Rev	Date	By	Ch'd	Description

356 ARCHITECTS
- 172a HIGH STREET - STEVENAGE - HERTFORDSHIRE - SG1 3LL -
- m: 07902 960 581 - - e: drw@356architects.co.uk -

CLIENT:
Mr M. Thompson - 85 London Road, Knebworth, Herts. SG3 6HG

PROJECT:
Part Double, Part Single Storey Rear Extension, with Single Storey Side Extension.

TITLE:
Proposed Site Plan, Plans & Elevations

SCALE:	DATE:	DRAWN BY:	CHECKED:
1:100 & 500@A1	Oct '25	drw	

PROJ No:	DWG No:	REV:
2534	P 003	B