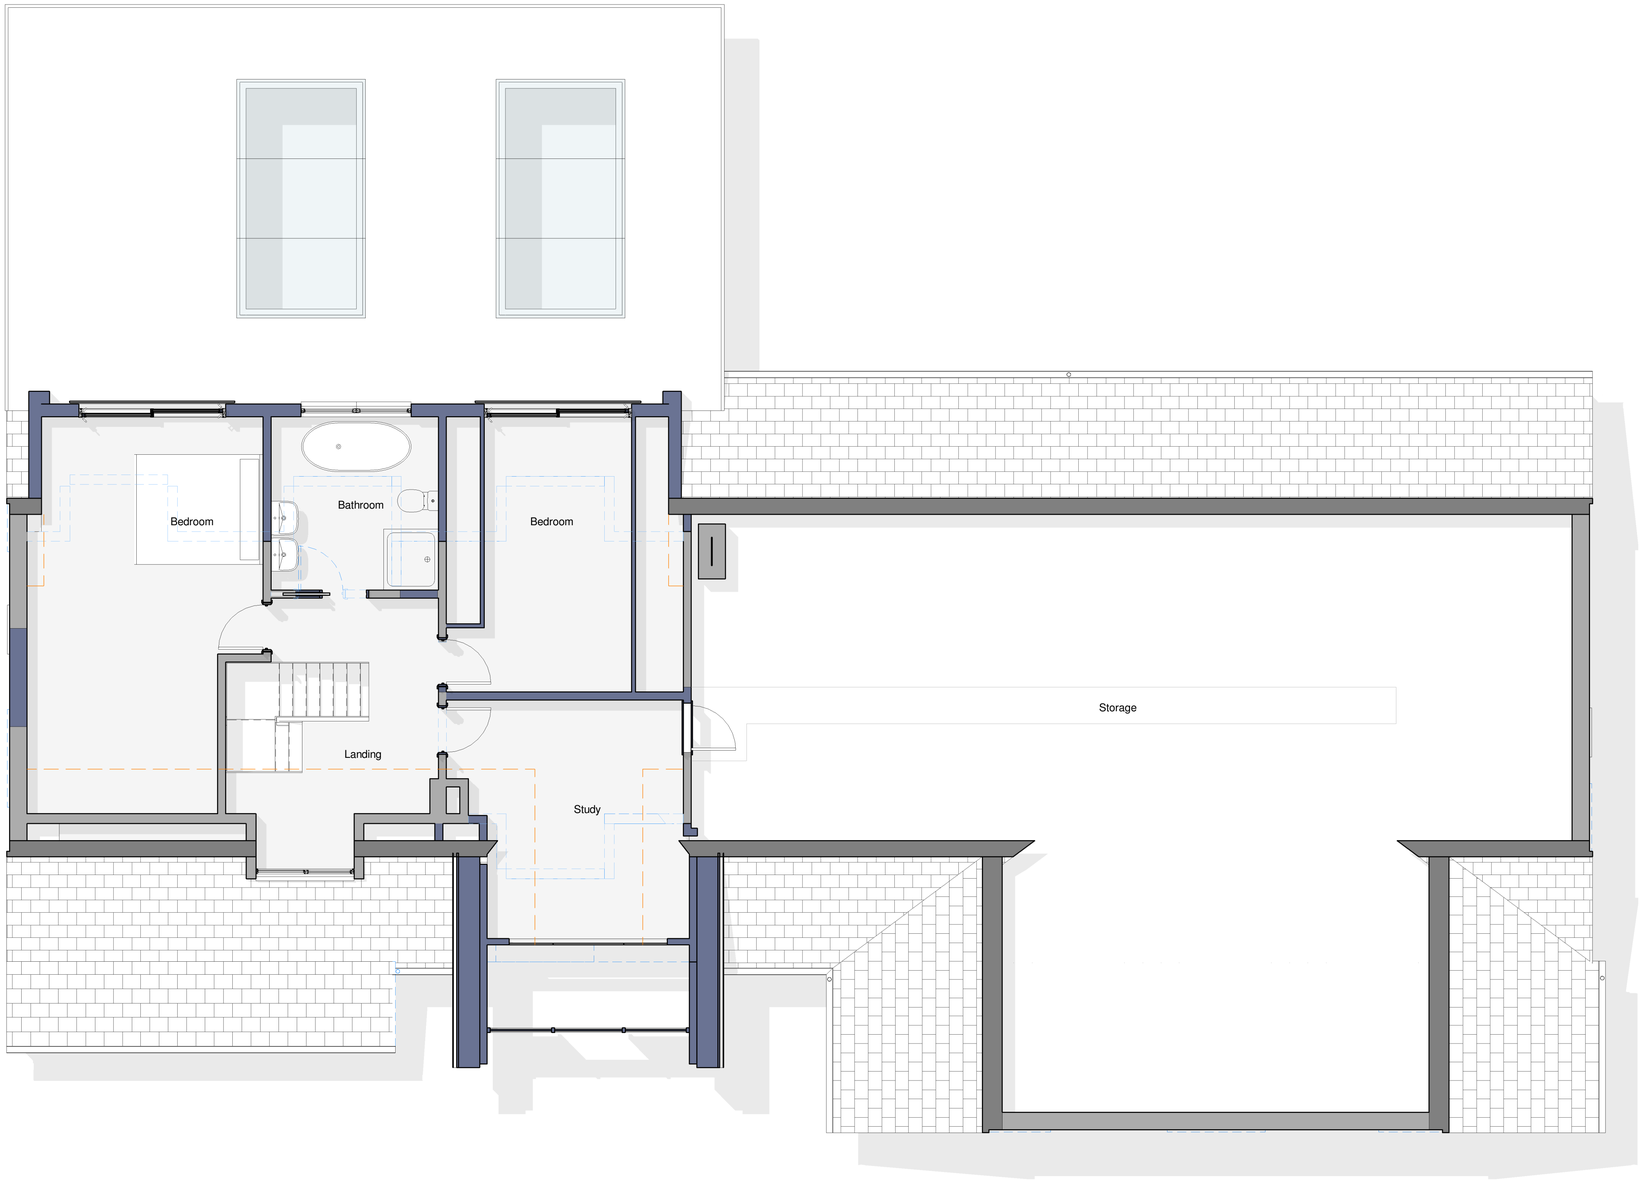


LEGEND:

- Existing construction to be retained.
- Existing construction to be demolished.
- Proposed new construction.

EXTERNAL MATERIALS:

External Walls	- Facing brick to match existing. - Natural vertical timber cladding where indicated. - Black vertical composite cladding where indicated.
Flat Roof	- Dark grey EPDM membrane.
Pitched Roof	- Interlocking roof tiles to match existing.
Fascia	- Anthracite to match glazing frames.
Windows	- Anthracite UPVC.
Rooflight	- Flat glass
Doors	- UPVC / composite.
Sliding Doors	- Anthracite powder coated aluminium.
Rainwater Goods	- UPVC.

0 1 to 50 5m

Rev	Date	Details	Drawn	Checked

Issued for:

Project/Client:
10 Oak Lane

Project No:
Project Number

Dwg No:
A106

Rev:

Drawing:
Proposed First Floor Plan

Scale:
1 : 50 @A1

Drawn By:
Author
Date:

Checked By:
Checker
Date:

D.Chandler Architectural Design Ltd
Devonshire Business Centre, Works Rd, Letchworth, SG6 1GJ
Tel : 07901 864 742 - Email : daniel@dcarchitectural.org