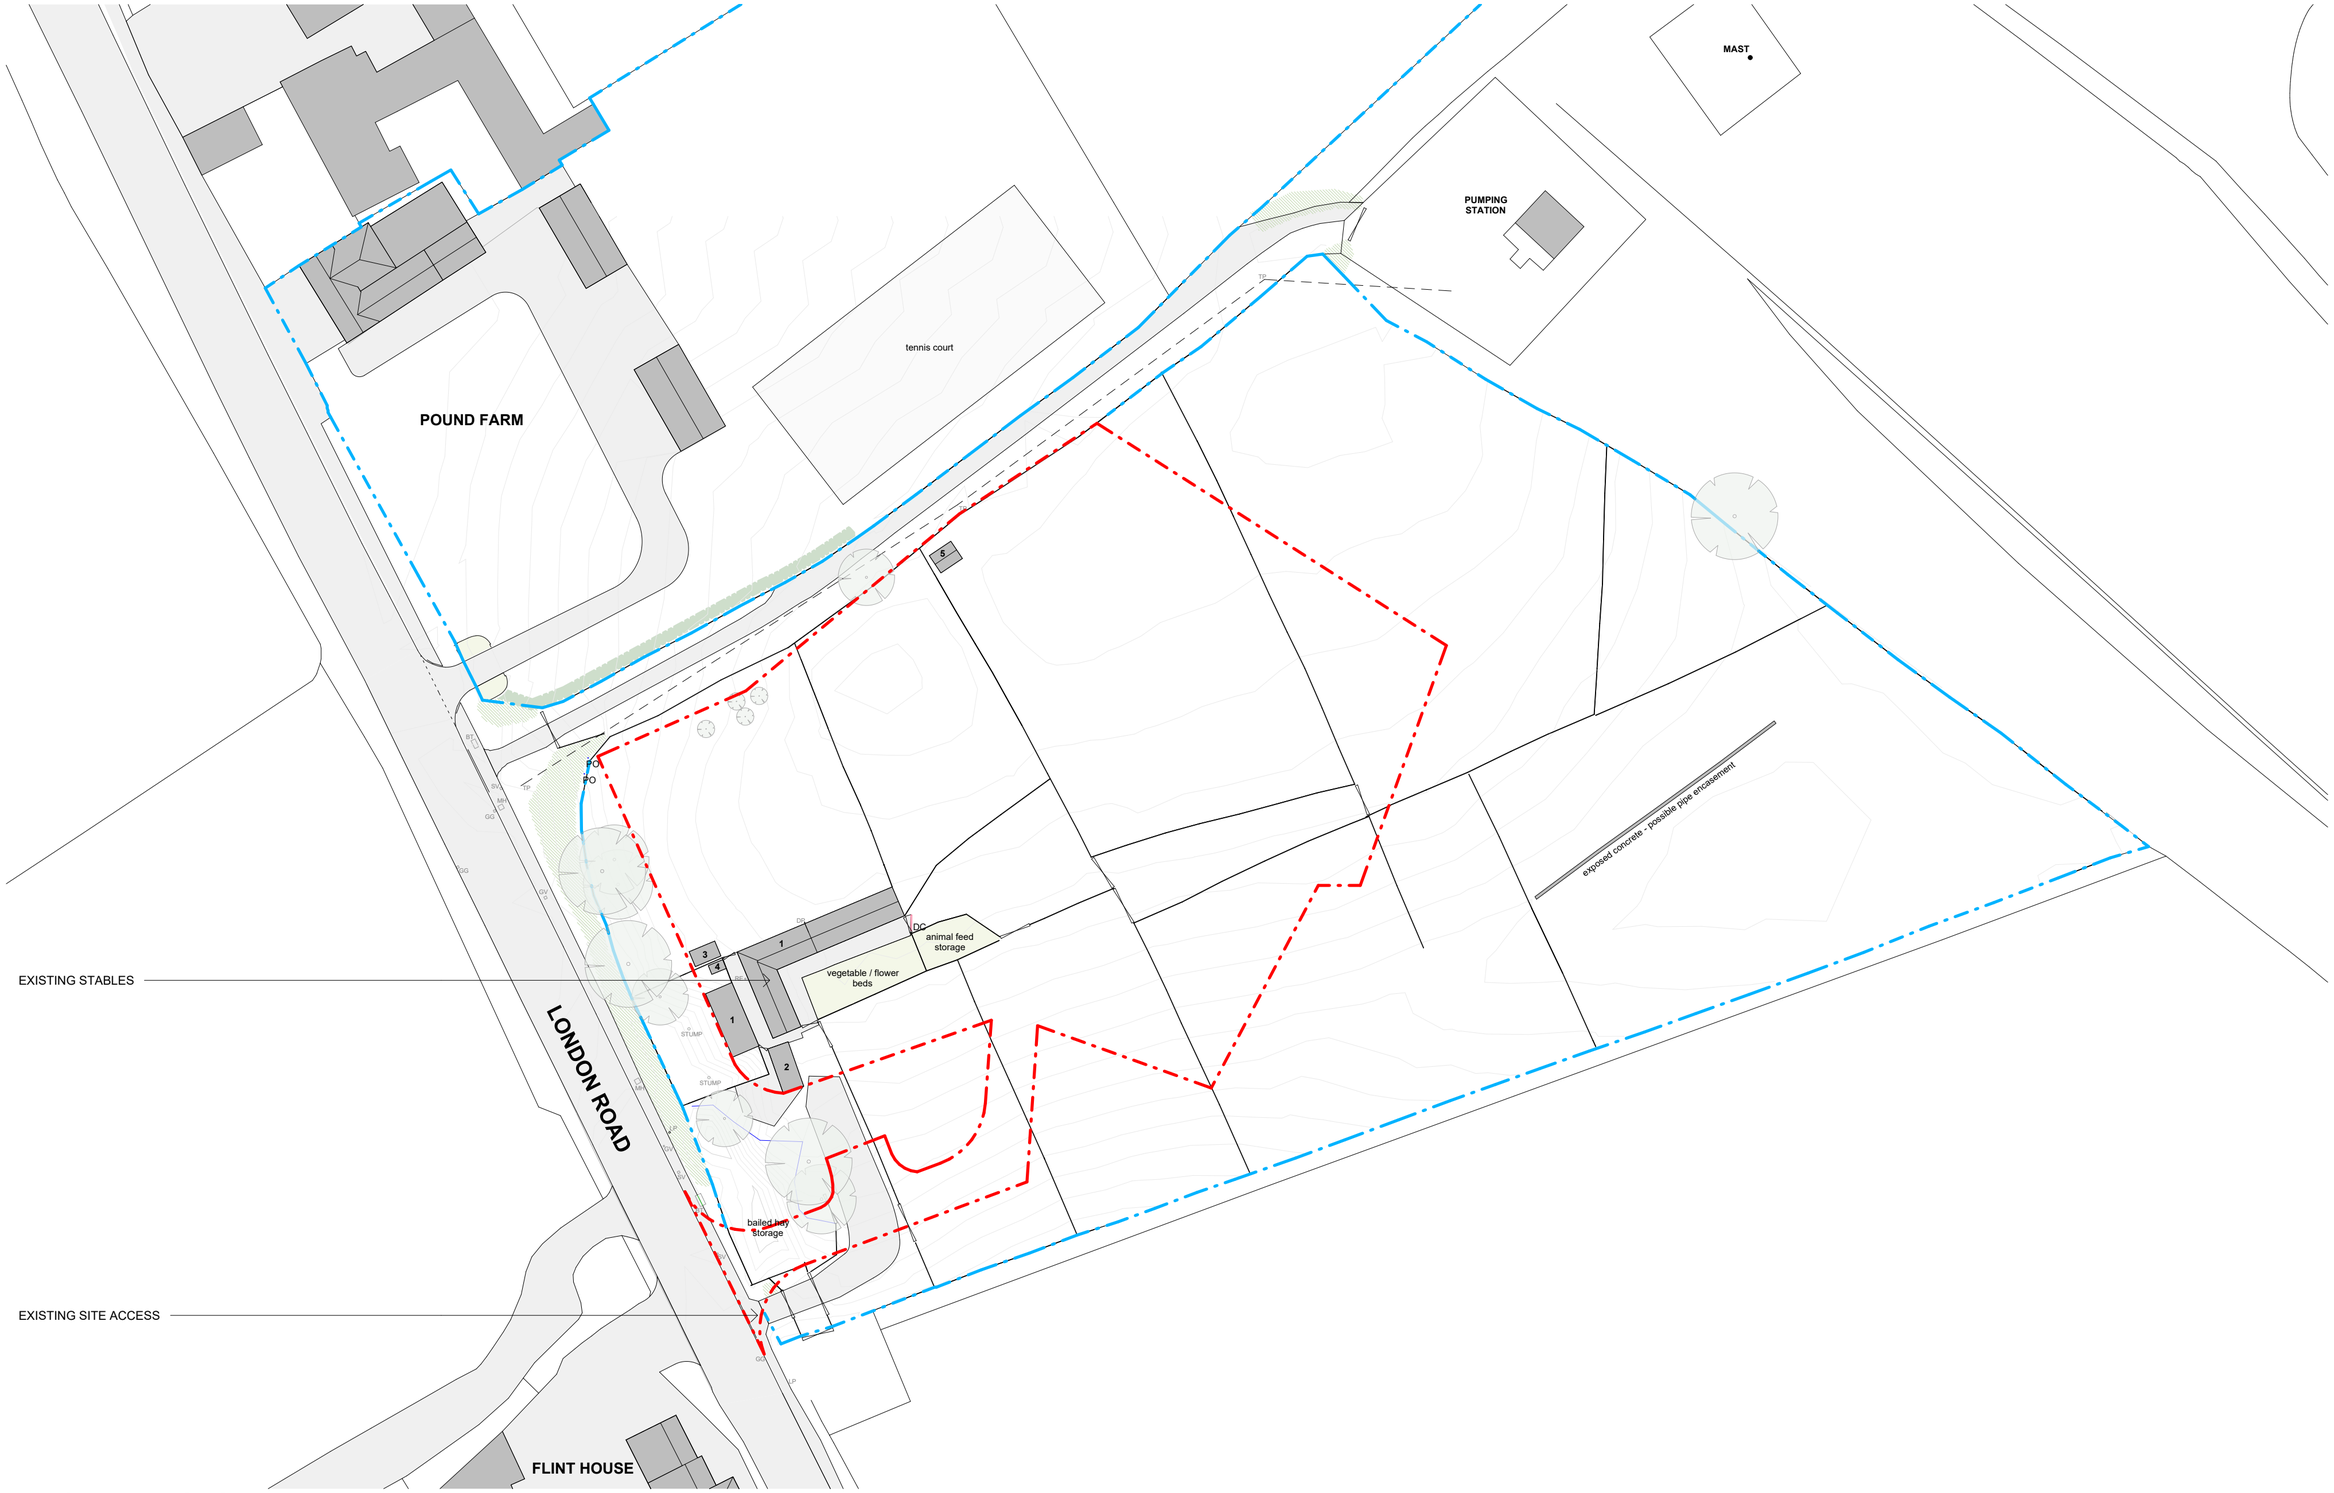


0.00 - SITE PLAN - EXISTING

1 : 500

N

SCALE 1:500 @ A2

0m 5.0m 10.0m 15.0m 20.0m 25.0m

SITE OWNERSHIP

SITE BOUNDARY (0.5ha)

1. TIMBER FRAMED STABLES
2. SHIPPING CONTAINER
3. TRAILER BOX
4. SHED
5. DILAPIDATED SHED

NOTES:

KEY PLAN:

REVISION:

DATE	REVISION	DESCRIPTION
20.05.26	P1	PLANNING SUBMISSION

This drawing is for planning purposes only.

Positions or details of windows, doors, or building fabric to adjoining properties are indicative only. They may not have been surveyed accurately due to limited access.

TAS ARCHITECTS

CAMBRIDGE 6 Highworth Avenue, CB4 2BG
HERTFORDSHIRE D-Lab Studios, 8-12 Clarence Rd Depot, Berkhamsted, Hertfordshire, HP4 3AS
LONDON 5 Links Yard, Spelman St, London, E1 5LX
SUFFOLK The Forge, Ipswich, Suffolk, IP9 1AX
T: +44 (0)207 043 0727 **E:** hello@tasarchitects.co.uk

PROJECT ADDRESS:	Pound Farm, London Road, St Ippolyts, SG4 7NE
CLIENT:	Dave Fisk
DRAWING NAME:	SITE PLAN - EXISTING
PURPOSE:	PLANNING
DRAWING NO:	P394_ SP_0.00
ISSUE NO:	P1
SCALE:	1 : 500 @ A2