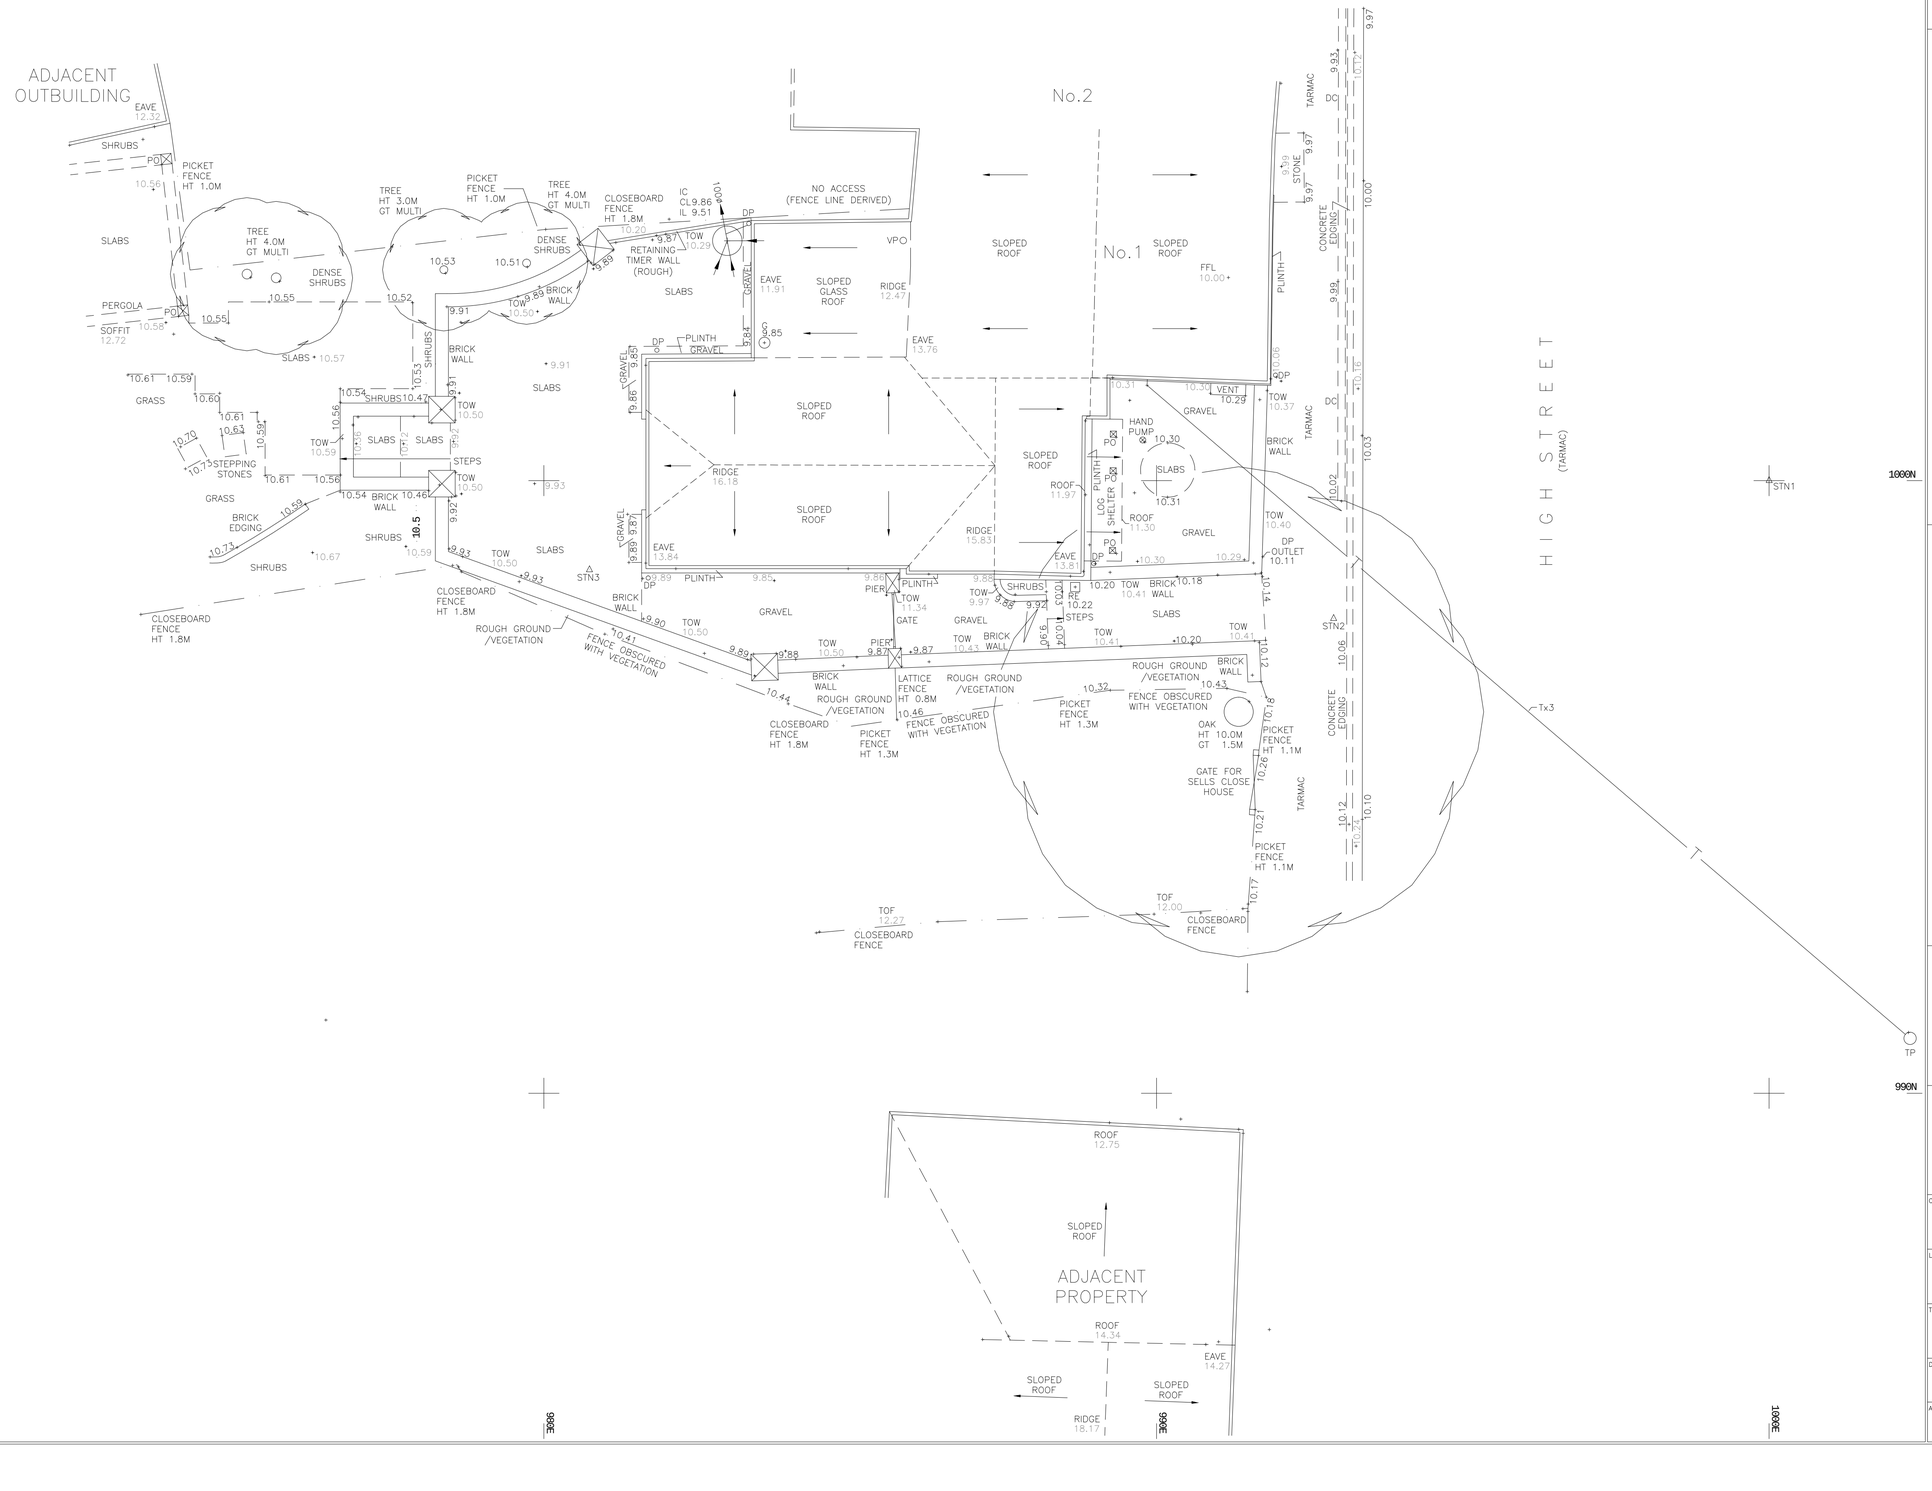


CONTROL INFORMATION

STN	EASTING	NORTHING	LEVEL	DESCRIPTION
1	1000.00	1000.00	10.11	SURVEY NAIL
2	992.89	997.75	10.06	SURVEY NAIL
3	980.74	998.54	9.92	SURVEY NAIL

NOTES:–

GRID OF LOCAL ORIGIN.

LEVELS NOT RELATIVE TO OSBM
LOCAL DATUM FFL AS SHOWN
VALUE 10.00M.

ALL COVERS SHOWING INVERT LEVELS HAVE BEEN LIFTED. PIPE SIZES, DIRECTION OF FLOW ARE DETERMINED FROM ALL AVAILABLE INFORMATION BUT ARE NOT PROVEN.

ALL TREE SPECIES UNCONFIRMED.
ALL TREE DETAILS APPROXIMATE ONLY.

KEY:–

BH	BORE HOLE
BO	BOLLARD
BT	BRITISH TELECOM
CL	COVER LEVEL
CTV	CABLE TV
DC	DRAINAGE CHANNEL
DP	DOWN PIPE
EP	ELECTRICITY POLE
FFL	FINISHED FLOOR LEVEL
FH	FIRE HYDRANT
G	GULLY
GV	GAS VALVE
IC	INSPECTION COVER
IL	INVERT LEVEL
KO	KERB OUTLET
LP	LAMP POST
MH	MANHOLE
MK	MARKER
PO	POST
RS	ROAD SIGN
ST	STOP TAP
SV	STOP VALVE
TOF	TOP OF FENCE
TOP	TOP OF PIPE
TOW	TOP OF WALL
TP	TELEPHONE POLE
VP	VENT PIPE
WM	WATER METER
WO	WASH OUT

GATE
FENCE/BOUNDARY
CHANGE OF SURFACE
CONTOUR
BOTTOM OF BANK
TOP OF BANK
WALL (TO SCALE)
OVERHEAD TELEPHONE
OVERHEAD ELECTRICITY
HEDGE/VEGETATION

SPECIES
HT HEIGHT
GT GIRTH

FOR FLOOR PLANS SEE: MS–6392A
FOR ELEVATIONS SEE: MS–6392B

Brandon Surveys
BURLINGTON HOUSE
369 WELLINGBOROUGH ROAD
NORTHAMPTON
NN1 4EU
TEL : 01604 602287

N
NORTH ARROW GRAPHICALLY ORIENTATED

CLIENT
DONALD PURKISS + ASSOCIATES LLP
1A KING STREET
SAFFRON WALDEN
ESSEX
CB10 1HE

LOCATION
1 SELLS CLOSE COTTAGES
HIGH STREET
BARLEY
HERTS
SG8 8HY

TITLE
TOPOGRAPHICAL SURVEY

DRAWING NUMBER	SCALE	SIZE
MS–6392	1:50	A1

AUTHOR	DATE
JDC	AUG 2023