

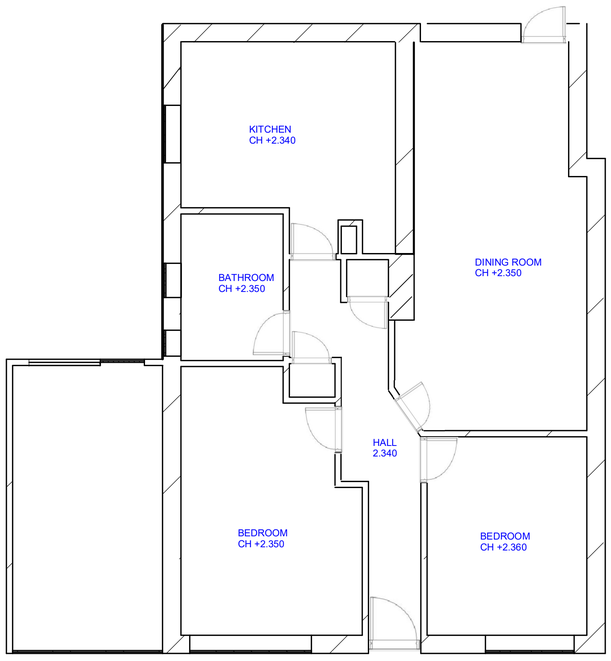


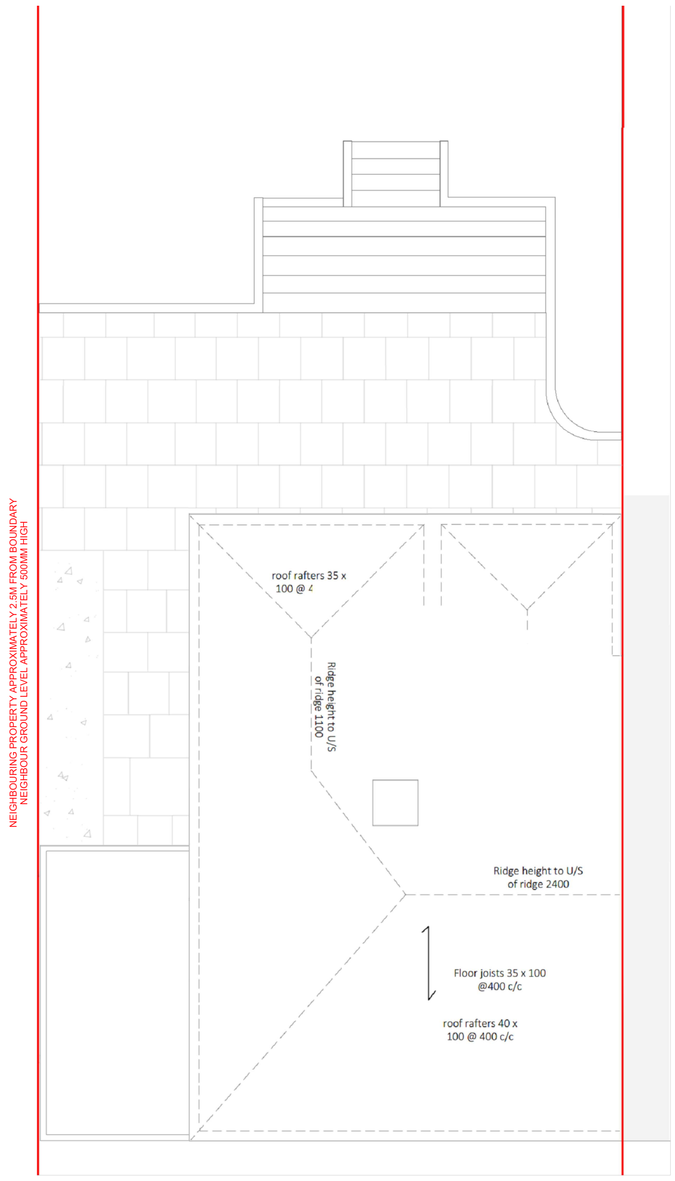

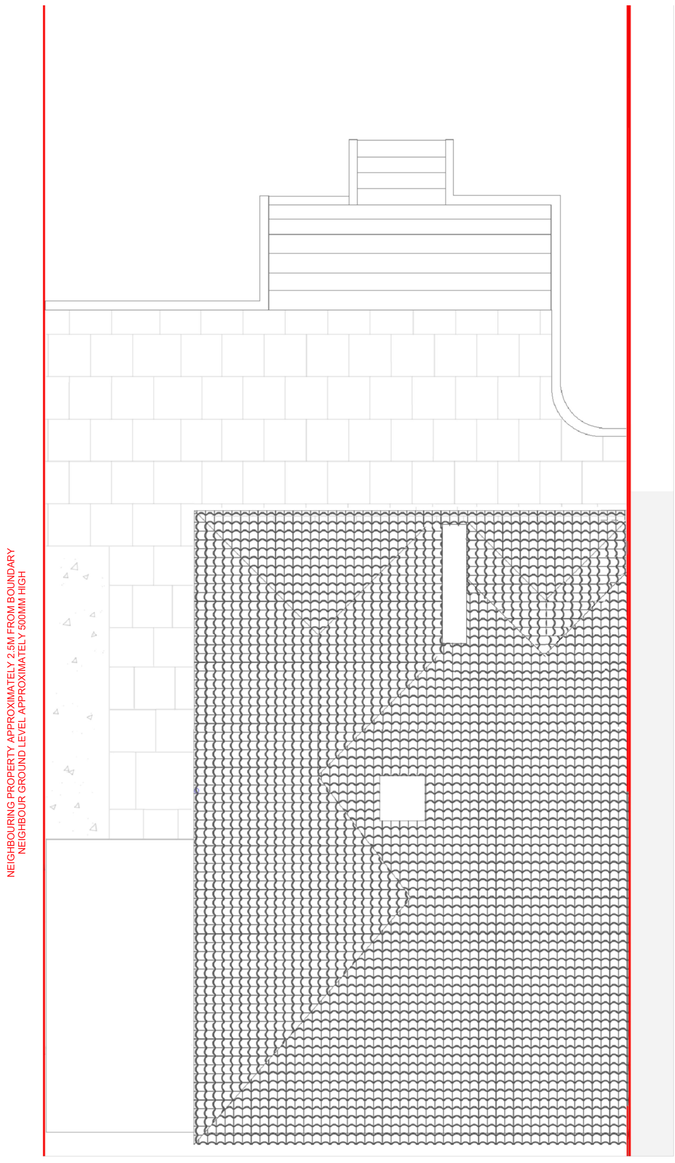

0 5

UNLESS OTHERWISE SPECIFIED, DIMENSIONS ARE IN MILLIMETERS		NAME	SIGNATURE	DATE
ANGULAR = ± °	DRAWN	BDJ		2025-04-22
SURFACE FINISH	CHECKED			
	APPROVED	ACJ		2025-04-22
FIRST ANGLE PROJECTION	MATERIAL		FINISH	

TITLE: 19 MANTON ROAD - EXISTING FLOOR PLAN

SIZE A1 | DWG NO. DOC2503006 | REV. 2

SCALE 1:50 | WEIGHT | SHEET 1 of 1