
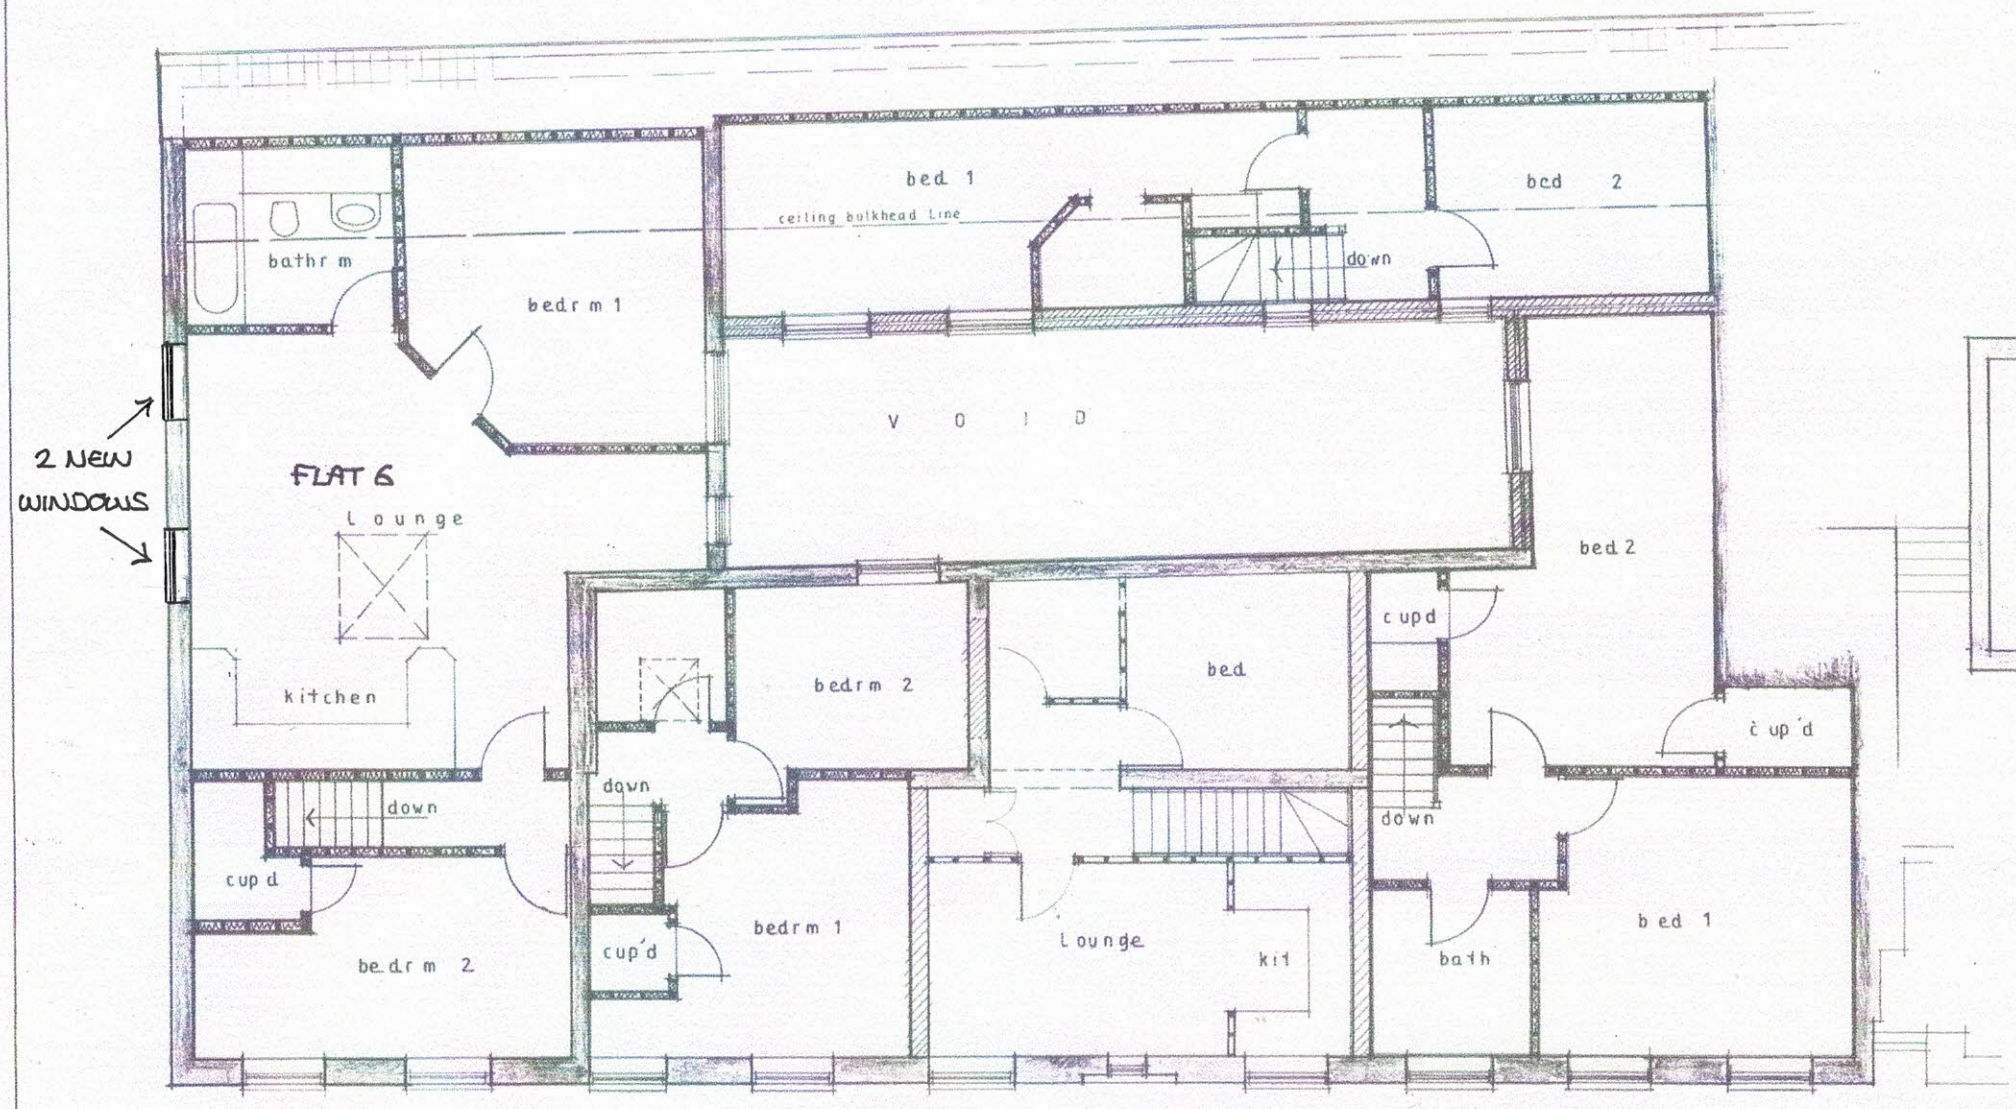



FIRST FLOOR PLAN

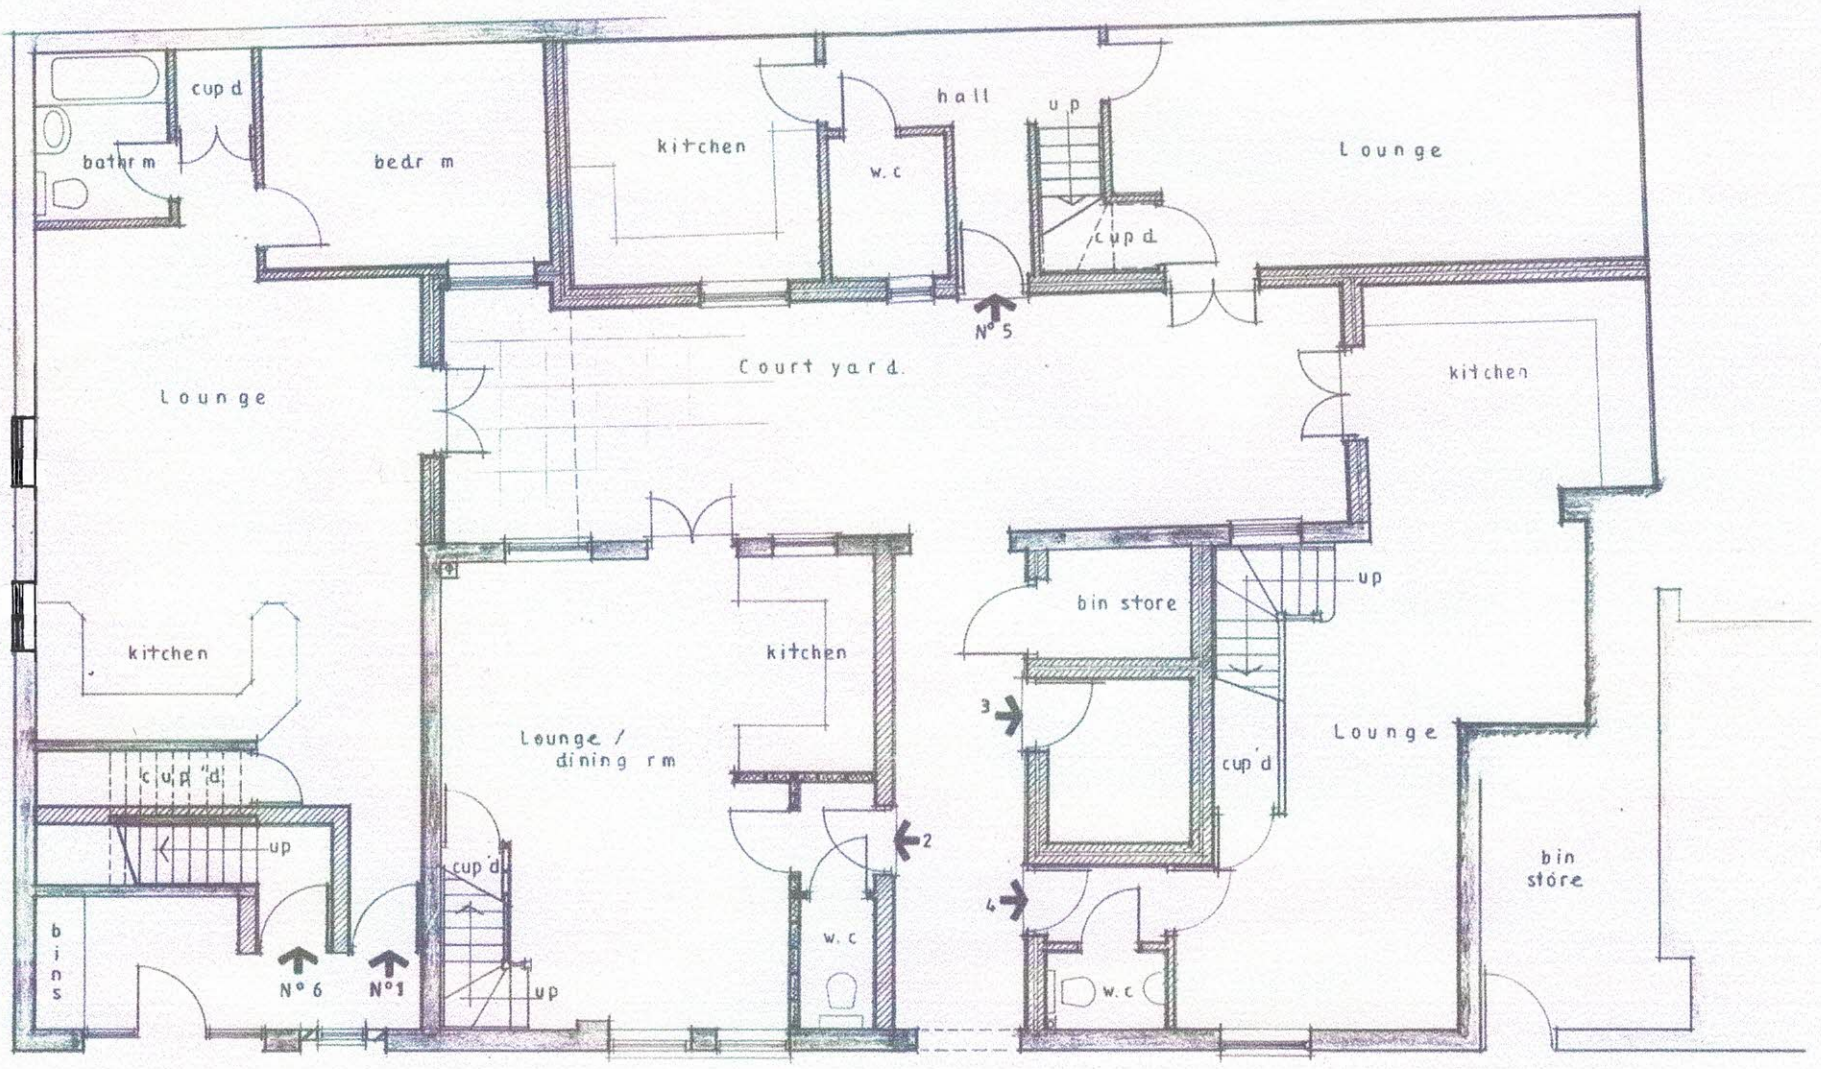


GROUND FLOOR PLAN - UNCHANGED

FLAT 6, COACH YARD, 2 HITCHIN STREET, BALDOCK
DRAWING NO. PL02 - PROPOSED FLOOR PLANS
SCALE - 1:100 AT A3

0 1 2 3M
1:100 AT A3