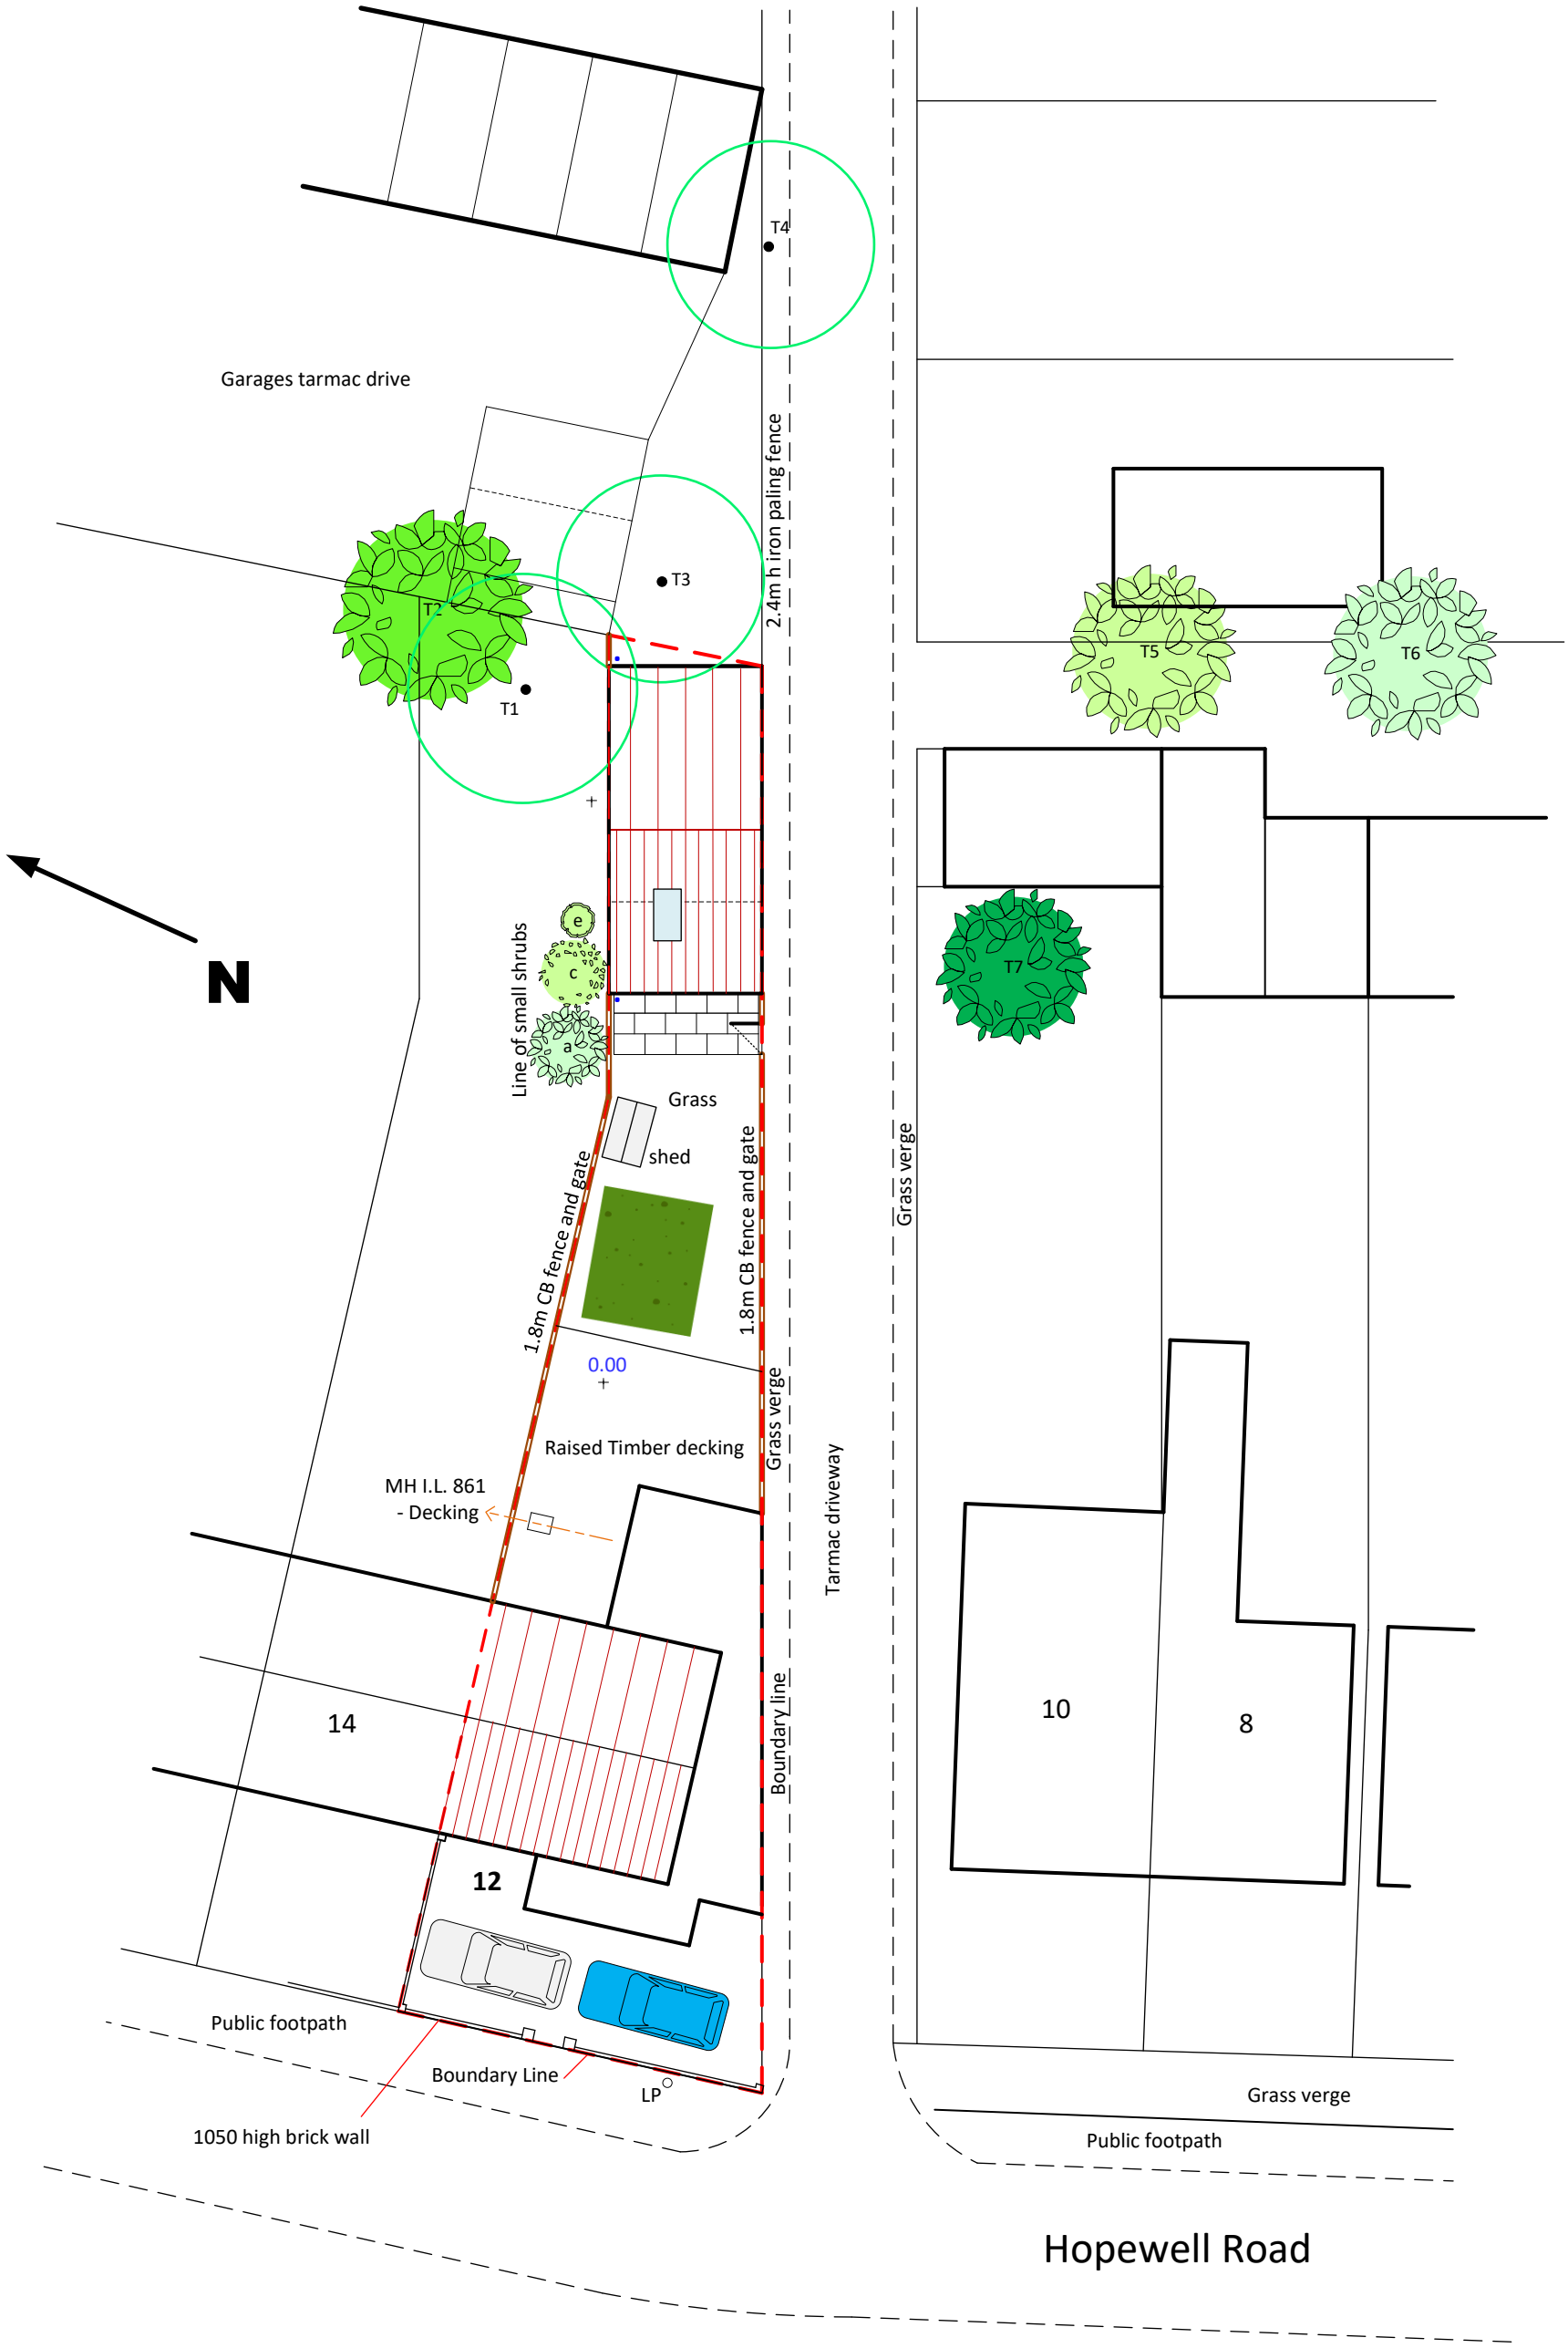


ROSEBURY
Design - Planning - Project Management
8 WOODLAND WAY, BALDOCK, HERTFORDSHIRE, SG7 6LR
T: 07970 277106
E: Rosebury21@gmail.com

Contract	Title	Scale	Date	Drawing No.	Rev
12 Hopewell Road, Baldock	**PROPOSED SITE PLAN**	1:200	05.2025	02/HS/25	A

A3

This drawing is copyright (c)