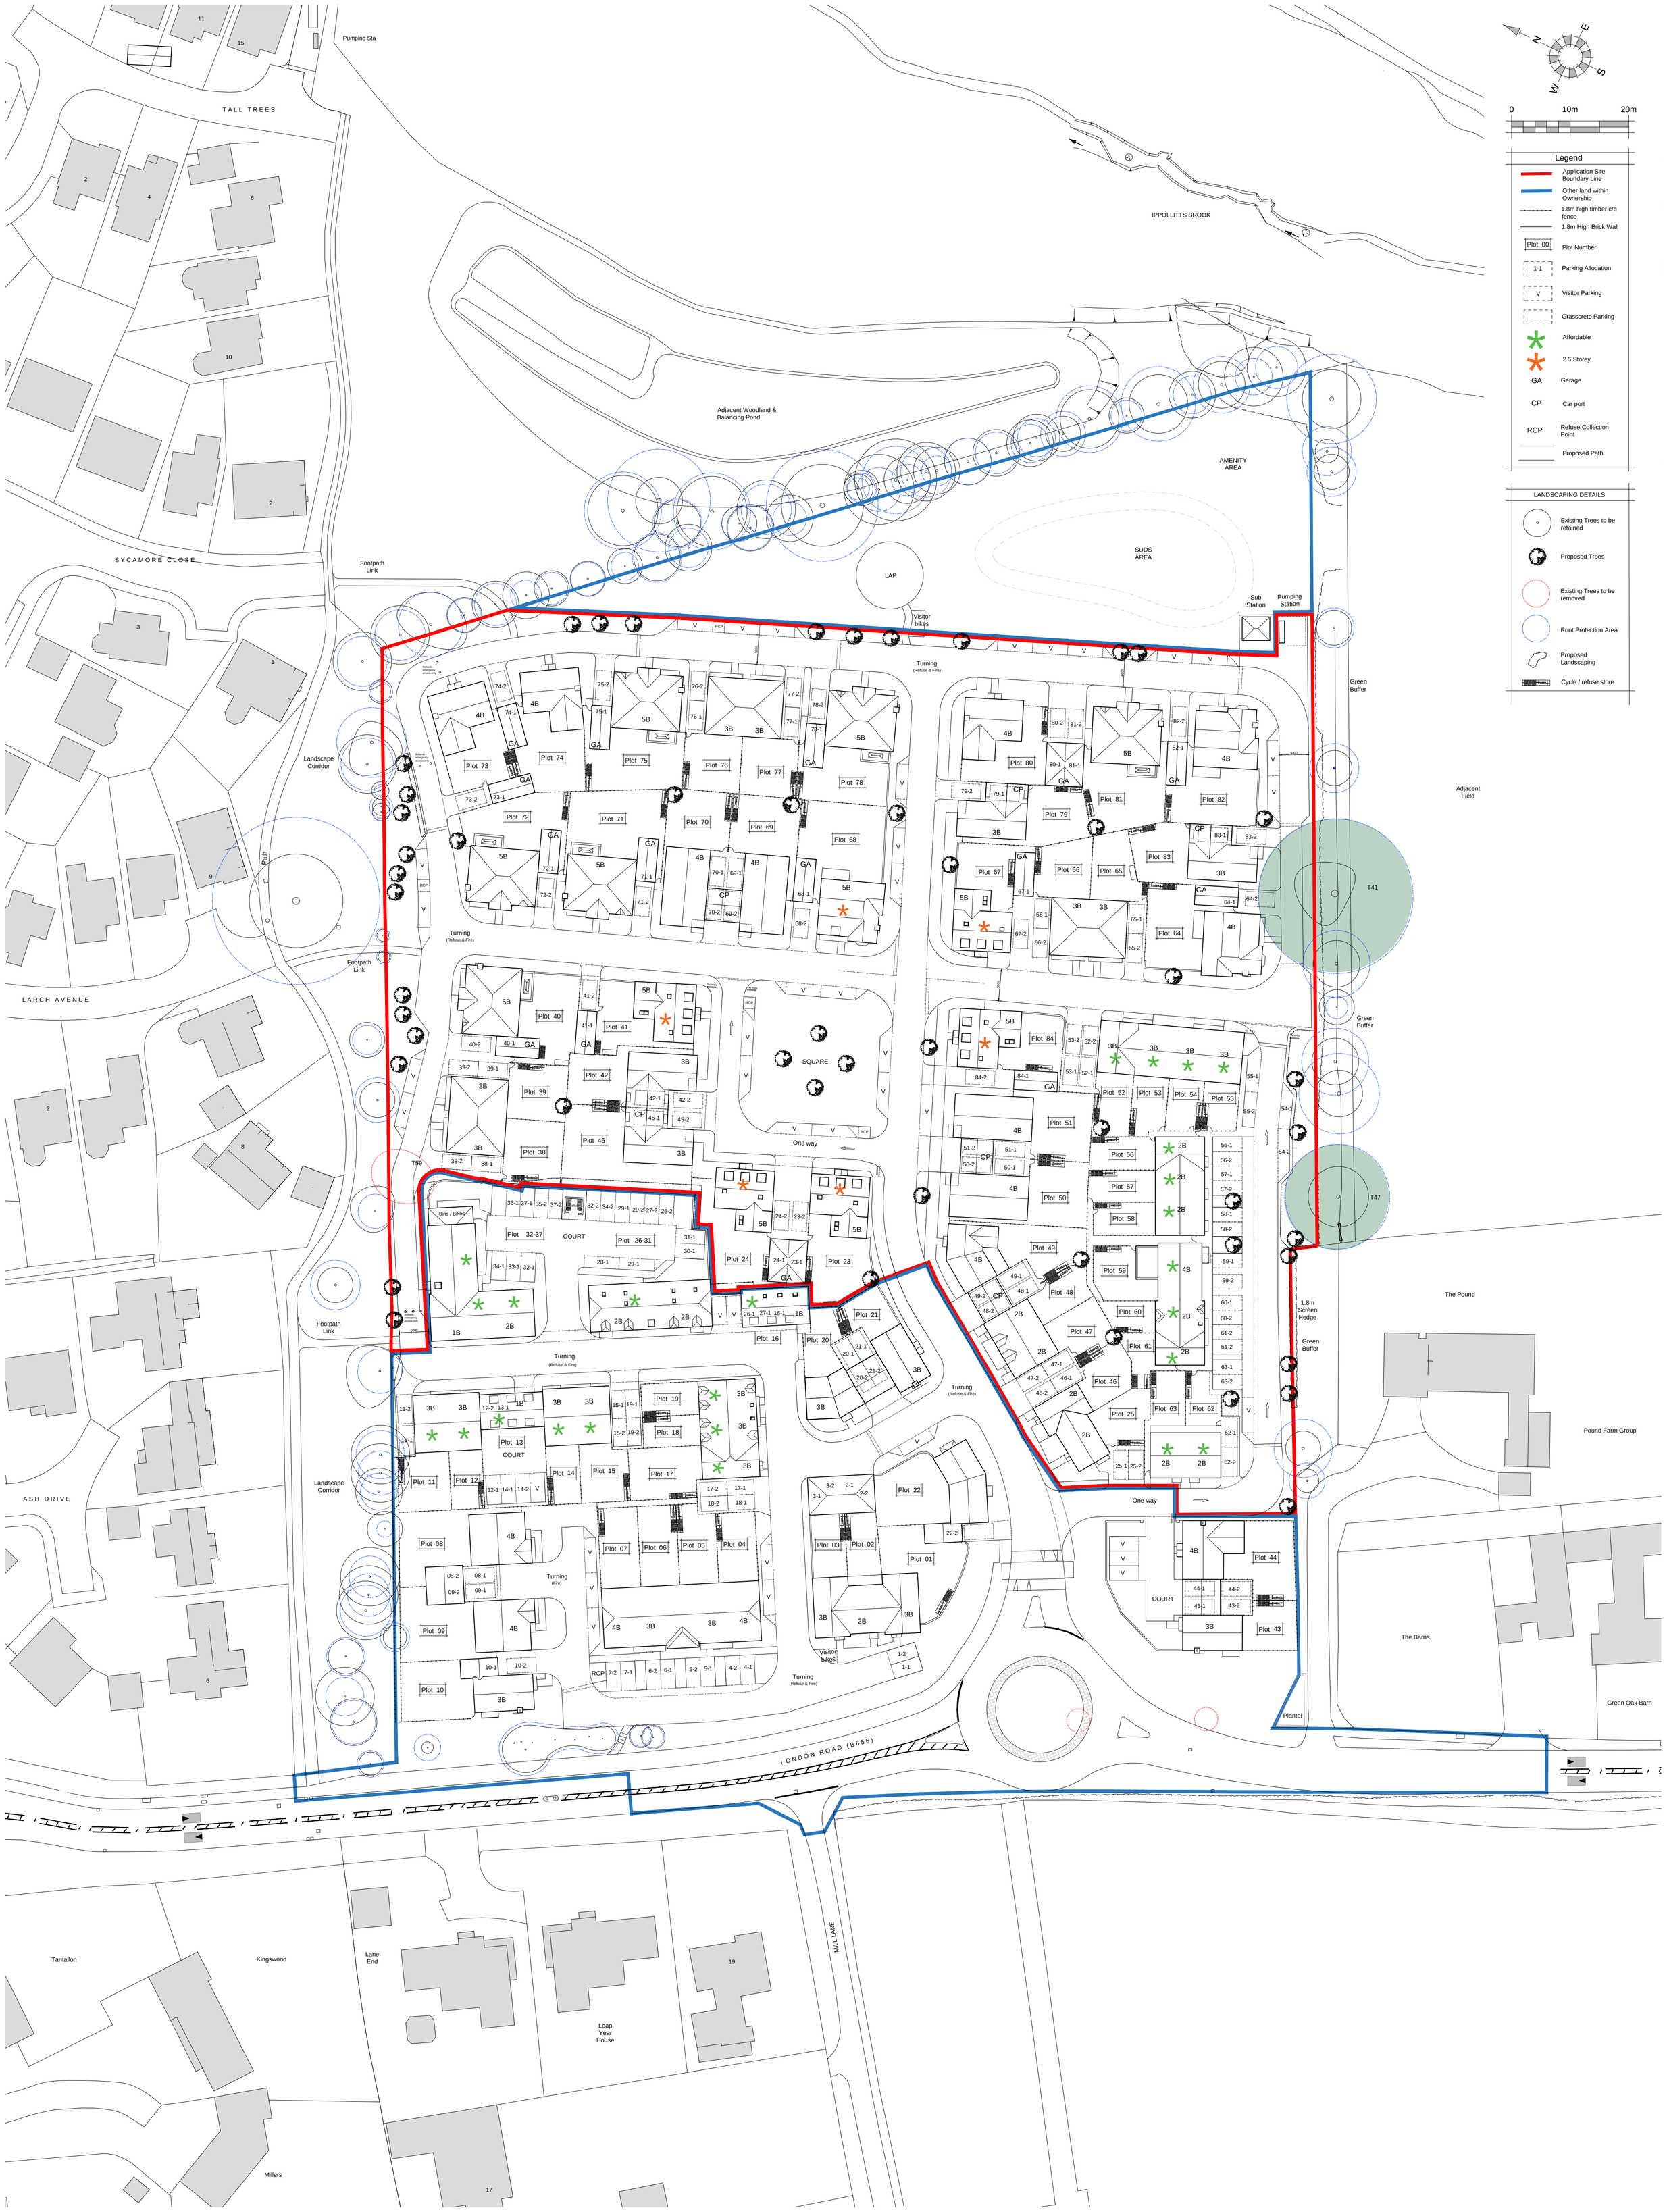


REV.	DATE	REVISIONS:	BY
A	05/12/24	Minor updates to some house types as per client instructions Cycle and refuse stores added	NR
B	10/12/24	Plot 80 changed to House Type 12, and House Type 11 omitted - as per client instructions	NR
C	11/12/24	Plots 59, 60, 61 rationalised to have a unifying roof ridge	NR
D	20/12/24	Minor amendments to roof plans.	NR
E	06/05/25	Parking provision updated. Green corridor link added. Trees updated.	NL
F	06/05/25	Plot 24 amended. Garden gates shown.	NL
G	21/05/25	Garden fence between plots 25 and 61 repositioned	NL

STATUS: **Planning**

© COPYRIGHT EXISTS ON THE DESIGNS AND INFORMATION SHOWN ON THIS DRAWING

This drawing may be scaled or cross referenced to the scale bar for planning application purposes only. Do not scale for any other purpose, use figured dimensions only. Subject to site survey and all necessary consents. All dimensions to be checked by user and any discrepancies, errors or omissions to be reported to the Architect before work commences. This drawing is to be read in conjunction with all other relevant materials. OS Licence No. 100007327

CLIENT:	Elivia Homes Ltd	PROJECT:	Land north of Pound Farm, London Road, St Ippolyts
SCALE:	1:500 (A1 ORIGINAL)	DRAWING:	Proposed Site Layout (Roof Level)
DRAWN: PG DATE: 7.10.24	24113	P101	G

architecture planning masterplanning
Broadmede House, Farnham Business Park,
Weydon Lane, Farnham, Surrey GU9 8QT.
info@osparchitecture.com www.osparchitecture.com
Tel: 01252 267878
OSP Kevin Scanlon Limited. Company Registration No. 2878091