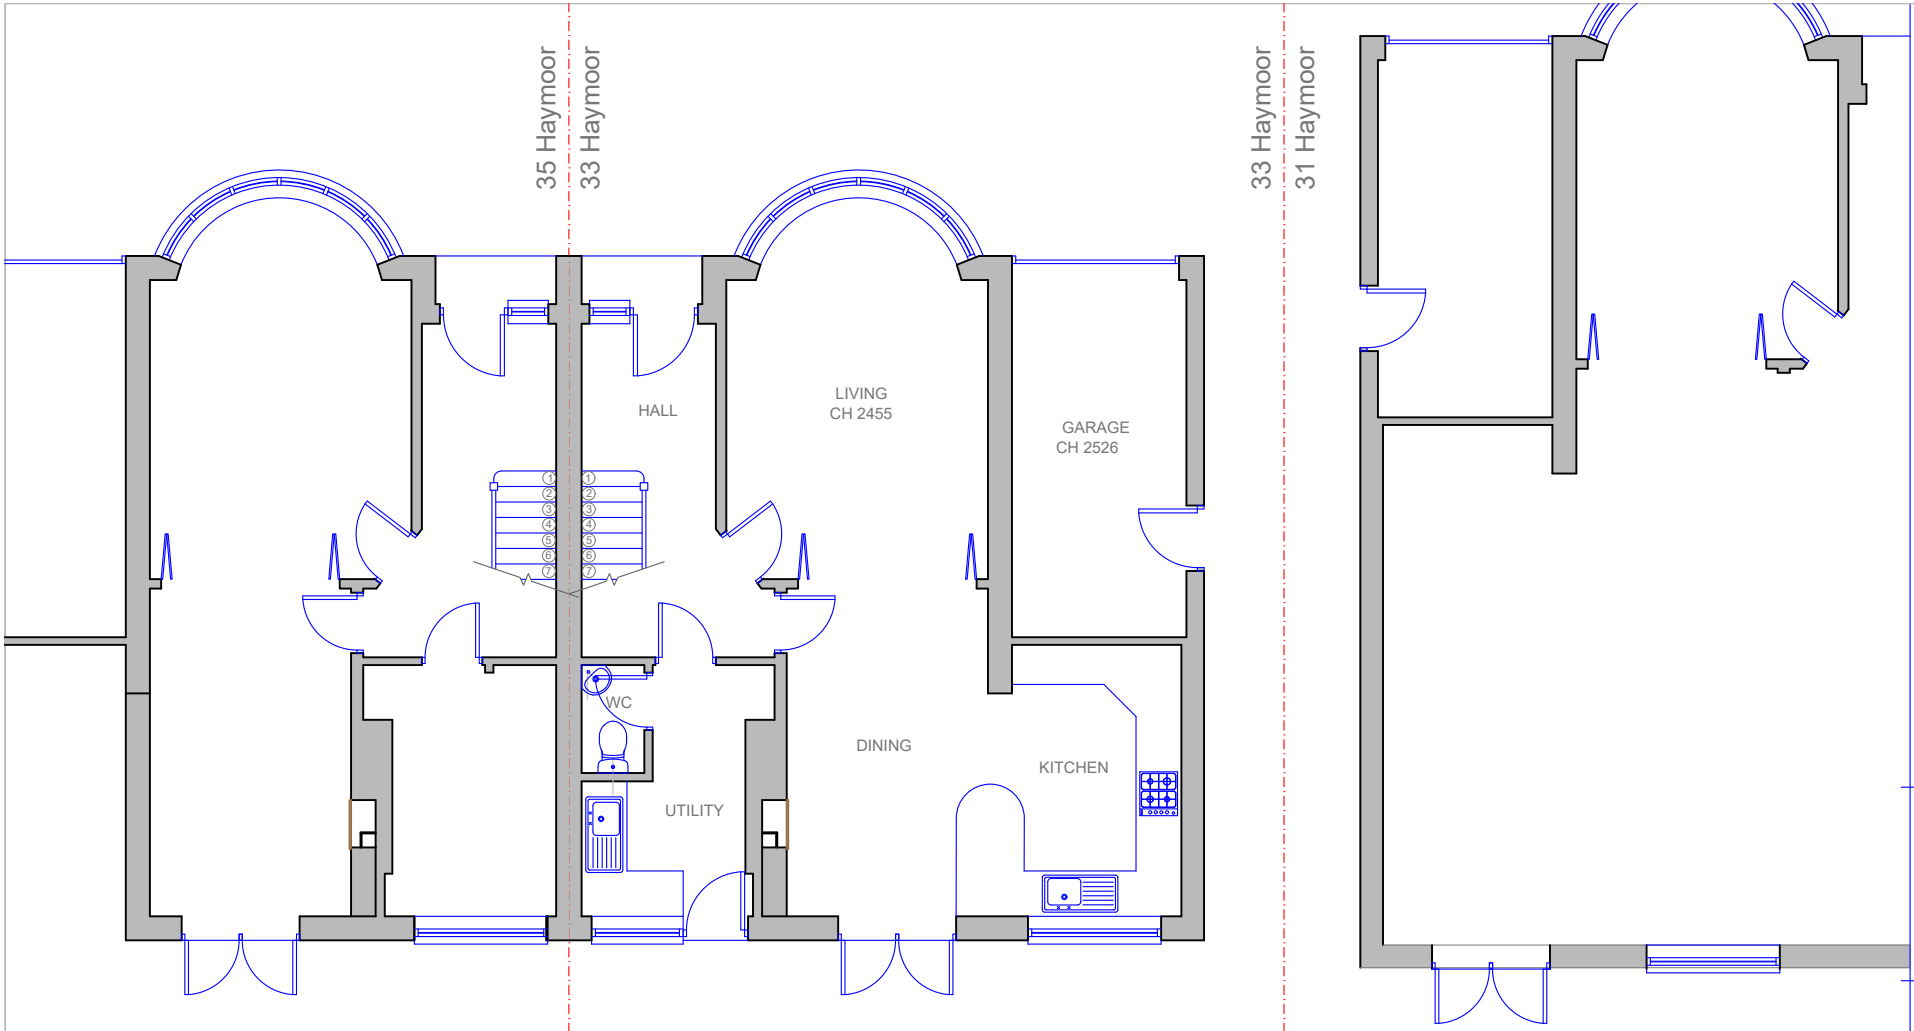



GROUND FLOOR PLAN
AS EXISTING

Note: All dimensions are in mm unless stated otherwise

N

500 2000 mm
0 1000 3500

Prepared by:
A+L Architecture Studio, Hitchin
www.alarchitecture.uk

Address:
33, Haymoor, Letchworth Garden City, SG6 4HS

Drawing name:
Ground Floor Plan: As Existing

Scale:
1:100 @ A4

Date drawn:
Oct 2025

Drawing number:
33HM-FP101
Rev 00