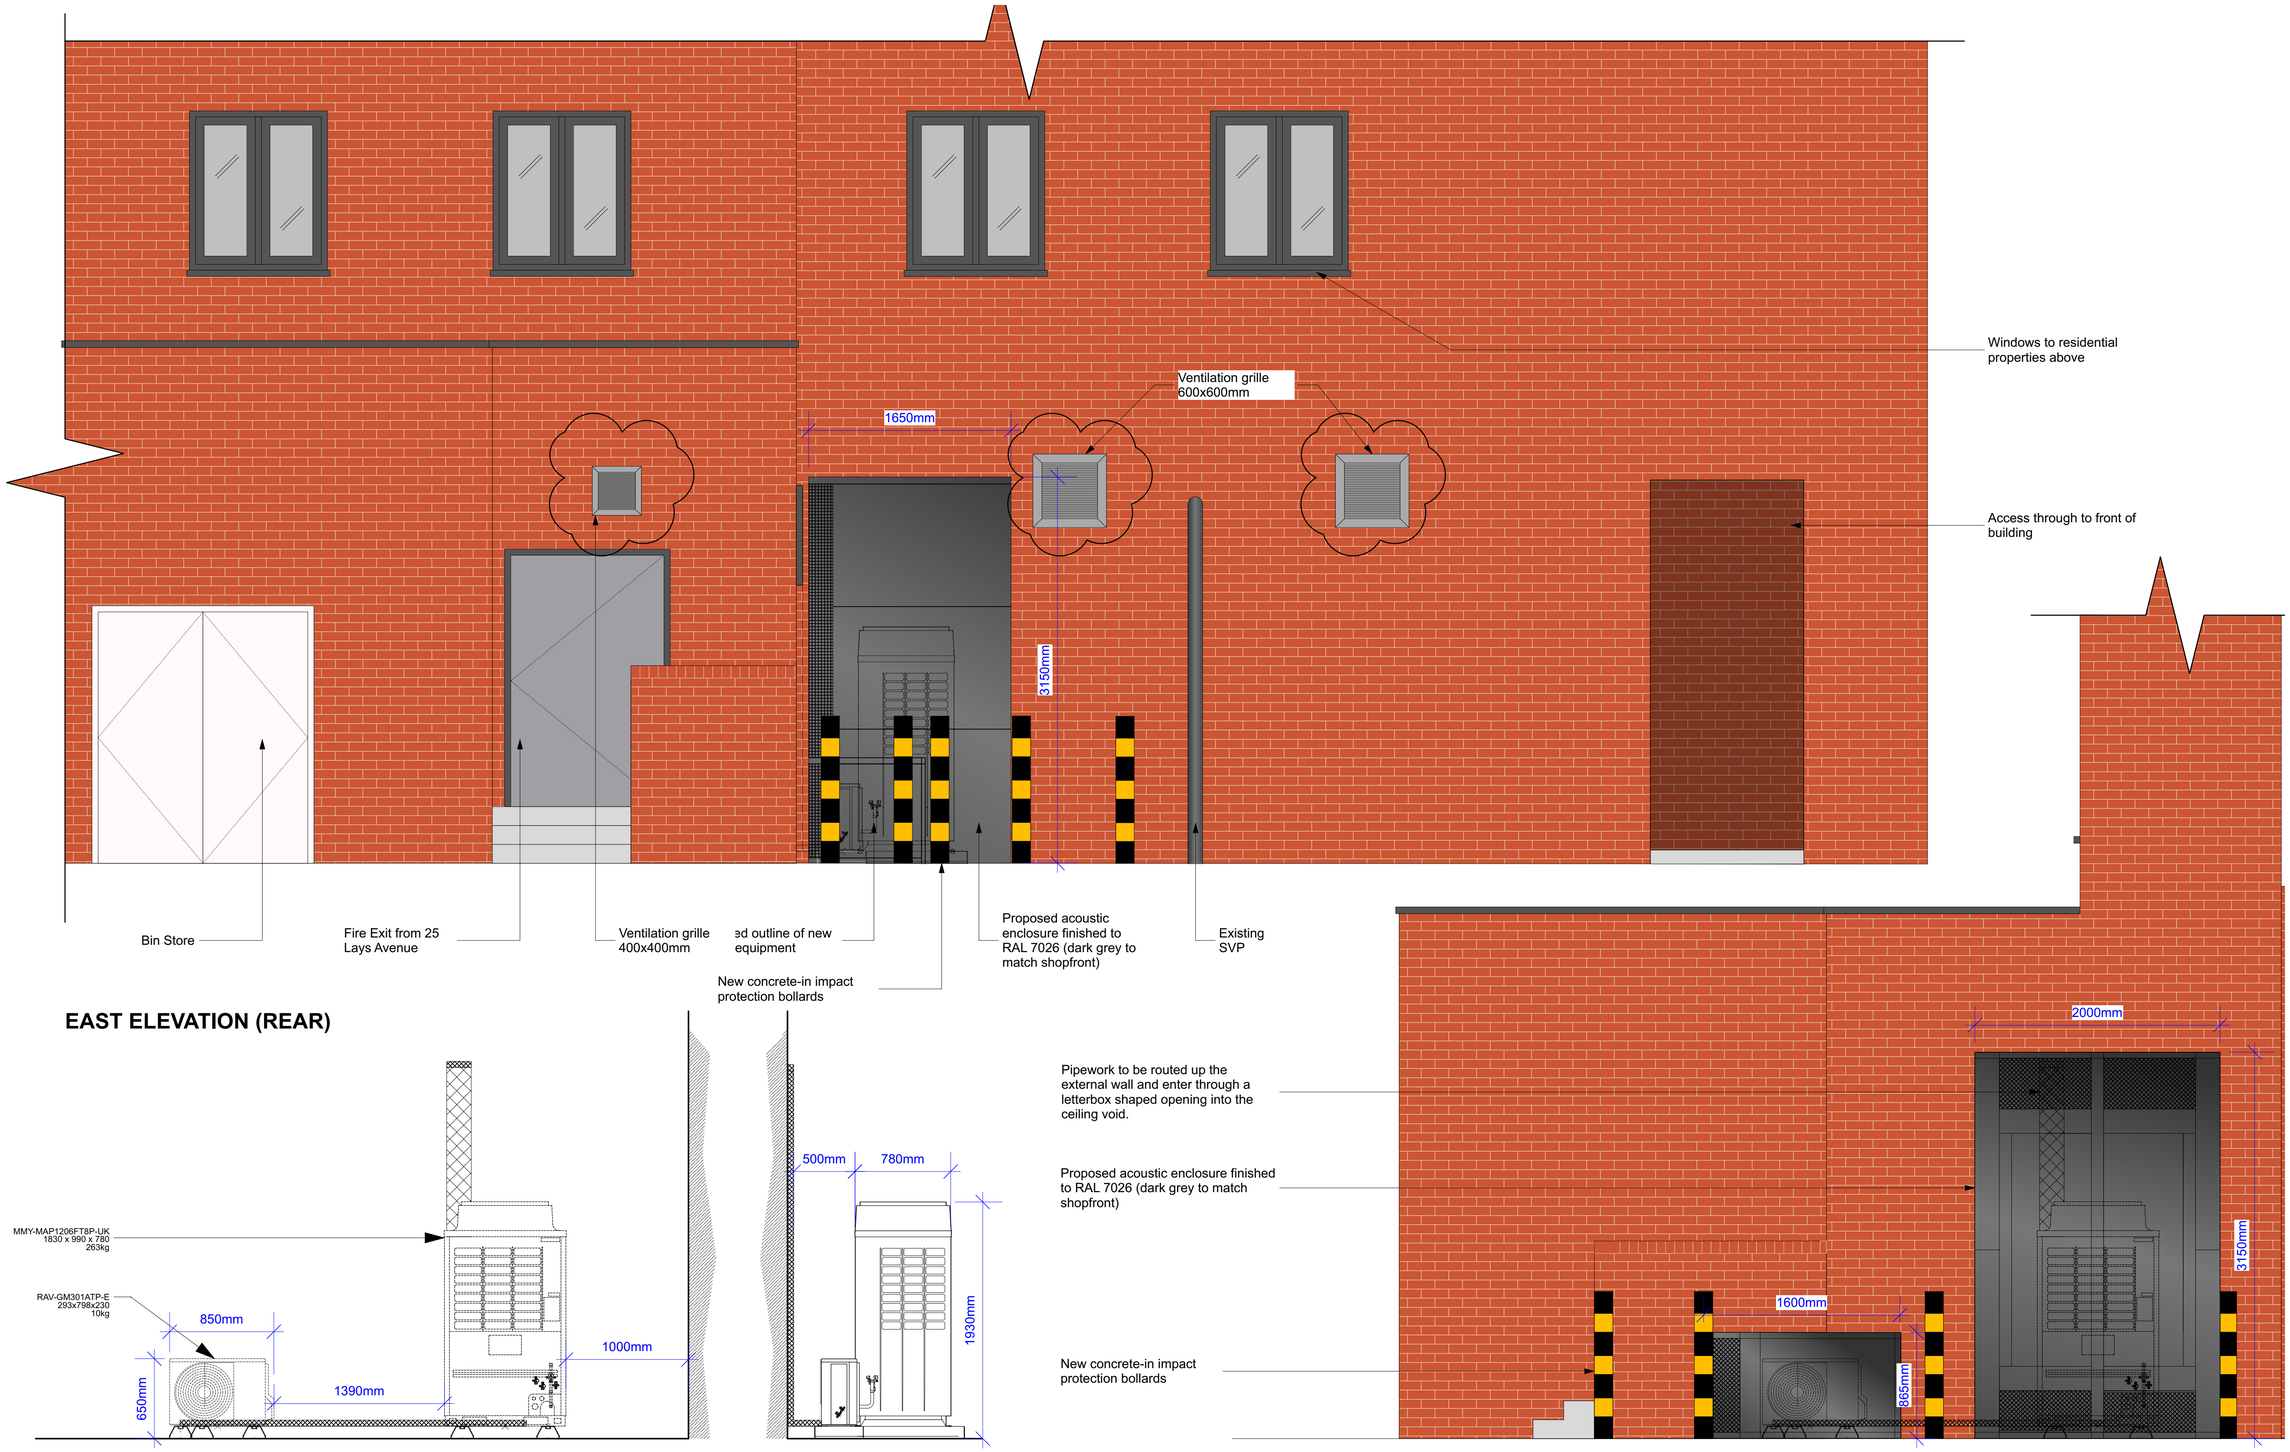


EAST ELEVATION (REAR)

ELEVATIONS OF EQUIPMENT ONLY

NORTH ELEVATION (REAR)

0 1 2 3 4 5M

Scale - metres

B	External Ventilation grilles added	SS	30/06/2025
A	Final design acoustic enclosures added	SS	27/06/2025
FIRST ISSUE		SS	25/04/2025
REVISIONS		BY	DATE

A&Q PARTNERSHIP
architecture | design | masterplanning | interiors

The Lux Building
2-4 Hoxton Square
London N1 6NU

t: 020 7613 2244
w: www.aqp.co.uk
e: london@aqp.co.uk

DIMENSION AT ORIGINAL SHEET SIZE.
CONTRACTORS MUST CHECK ALL DIMENSIONS ON SITE.
ONLY FIGURED DIMENSIONS ARE TO BE WORKED FROM. DISCREPANCIES MUST BE REPORTED TO THE ARCHITECT BEFORE PROCEEDING.
ALL PROPRIETORY GOODS AND MATERIALS ARE TO BE FITTED IN ACCORDANCE WITH MANUFACTURER'S INSTRUCTIONS, CODES OF PRACTICE AND BRITISH STANDARDS.

ALL REFERENCES SHOULD BE READ IN CONJUNCTION WITH THE MOST CURRENT NATIONWIDE DESIGN GUIDES.
© THIS DRAWING IS COPYRIGHT A&Q PARTNERSHIP LTD.

CLIENT

nationwide

LETCHWORTH
Branch Enhancement Programme

BRANCH NAME: 25 Leys Avenue, Letchworth		DRAWING TYPE: FOR PLANNING PROPOSED EXTERNAL REAR ELEV
BRANCH PREFIX: Prefix: 0648		
SCALE @ A1: 1:25	SCALE @ A3: 1:50	DATE DRAWN: 24/04/2025
DRAWN BY: SS	CHECKED BY: AQP	JOB REF: **25 032**

STATUS:	PROPERTY LOCATION CODE:	DRAWING REF NO:	REV.
PA	**LE109**	**PR.01.E3**	**B**