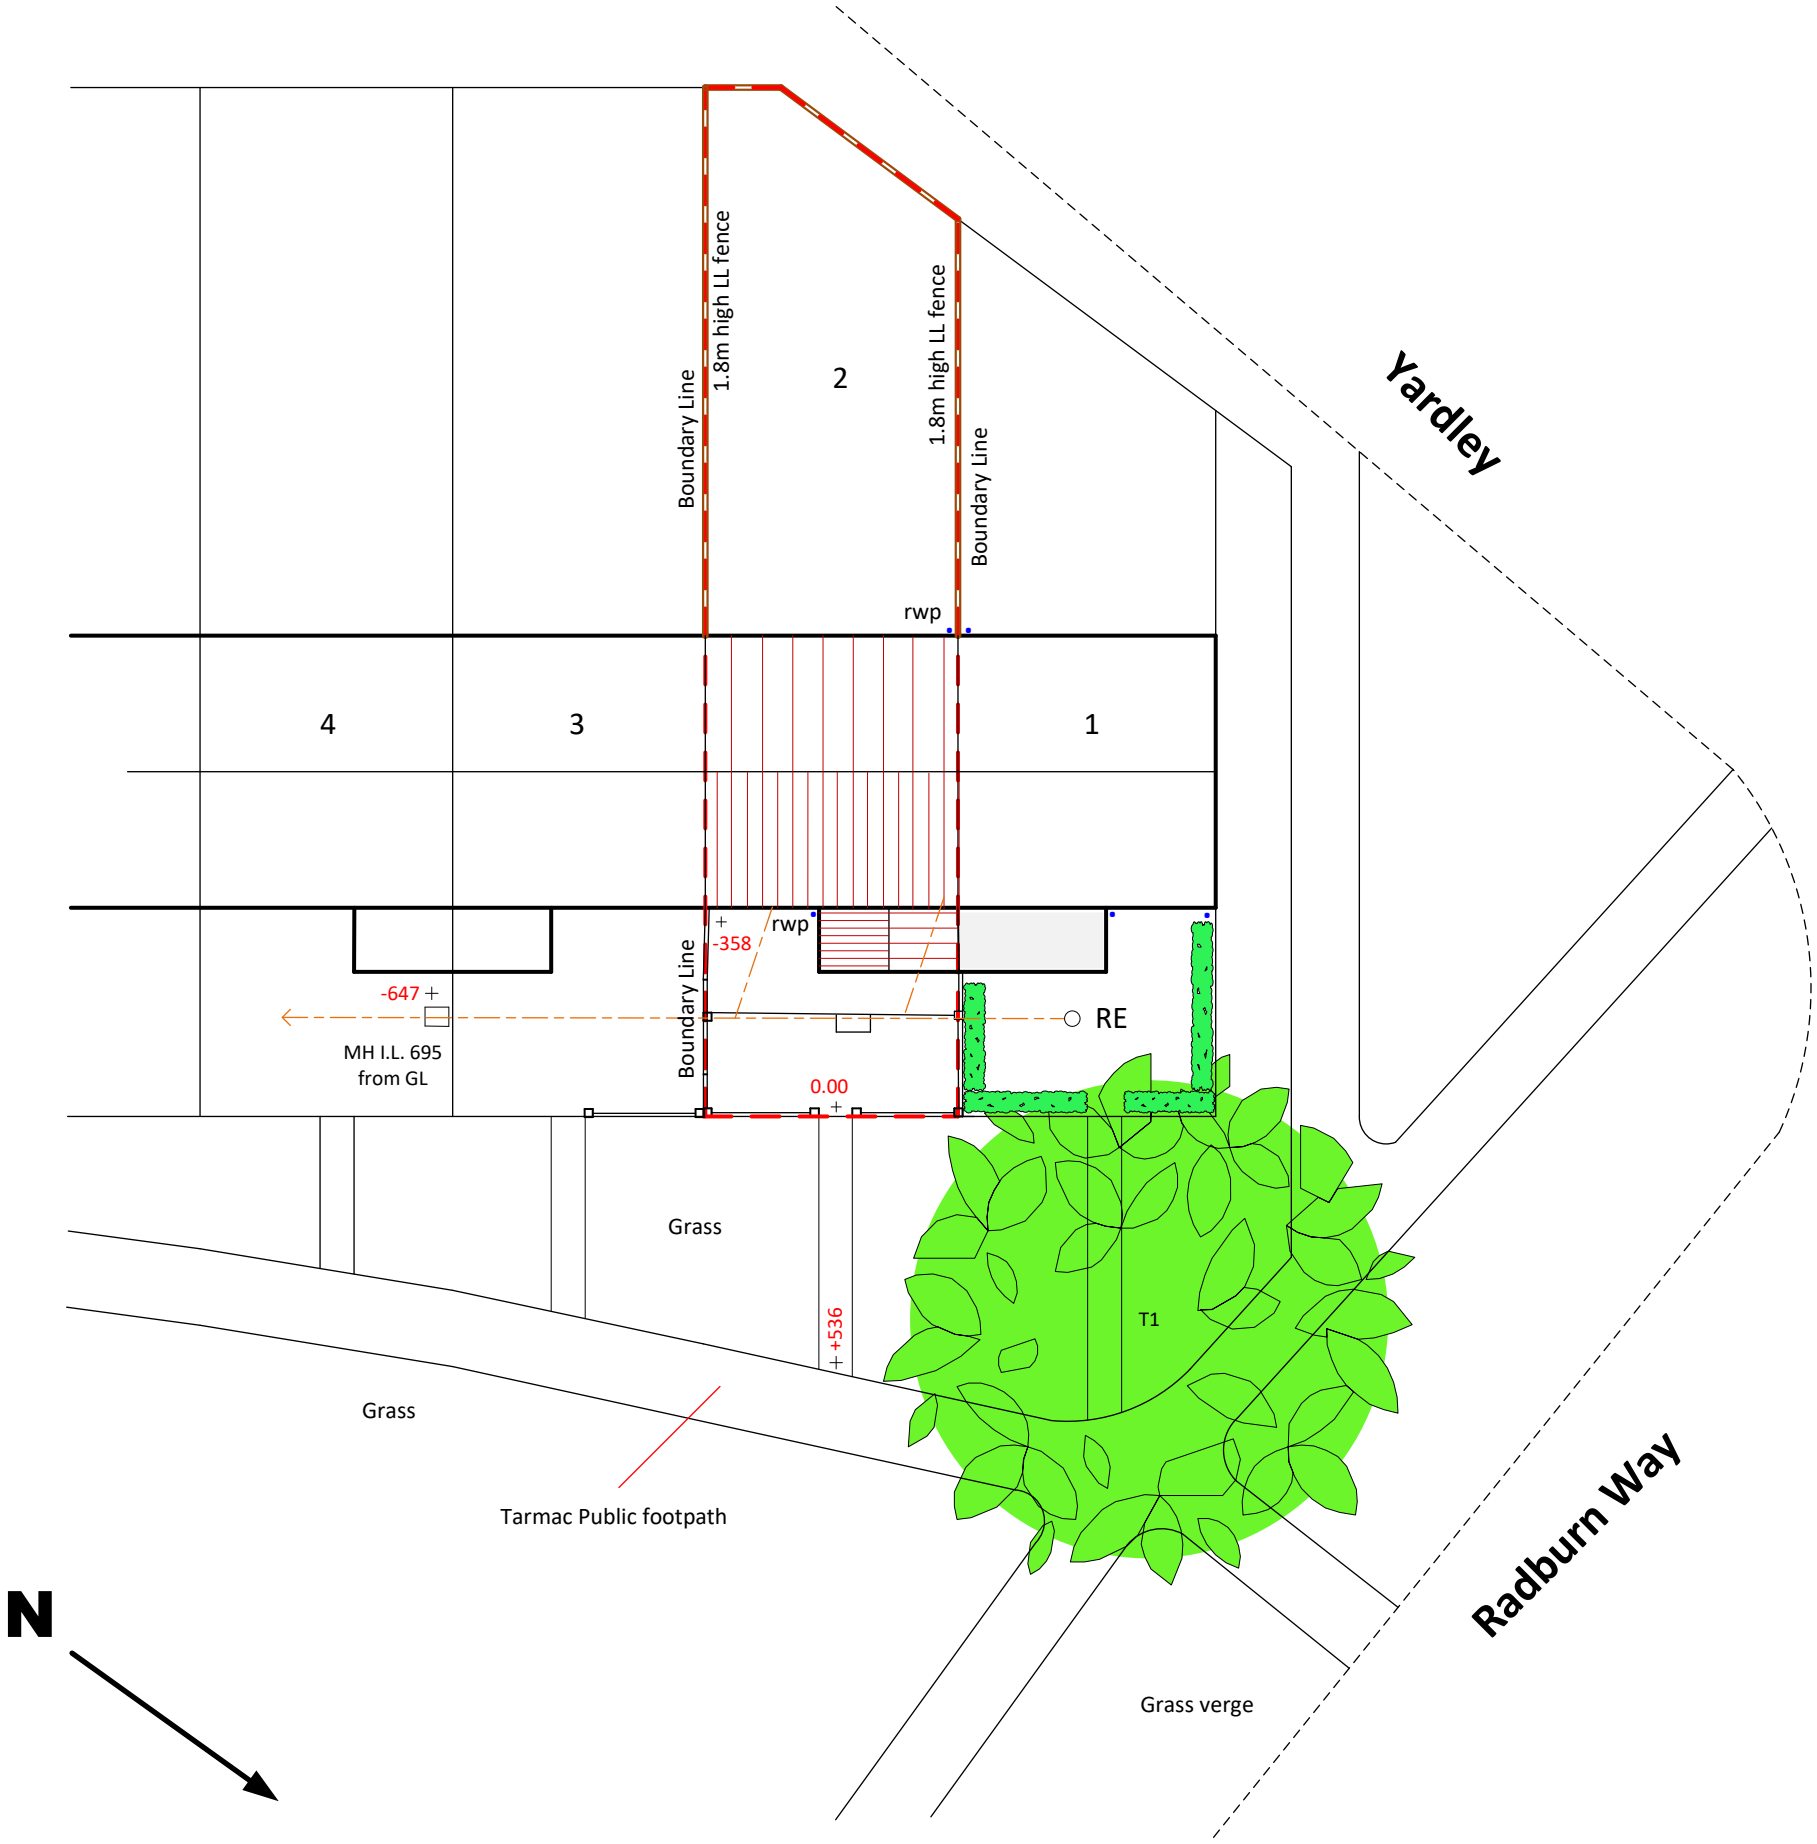


ROSEBURY
Design - Planning - Project Management
8 WOODLAND WAY, BALDOCK, HERTFORDSHIRE, SG7 6LR
T: 07970 277106
E: Rosebury21@gmail.com

5
3
2
6
0m

Contract	Title	Scale	Date	Drawing No.	Rev
2 Yardley, Letchworth GC	EXISTING SITE PLAN	1:200	06.2025	03/NS/25	

A3

©