



RIGHT FLANK ELEVATION

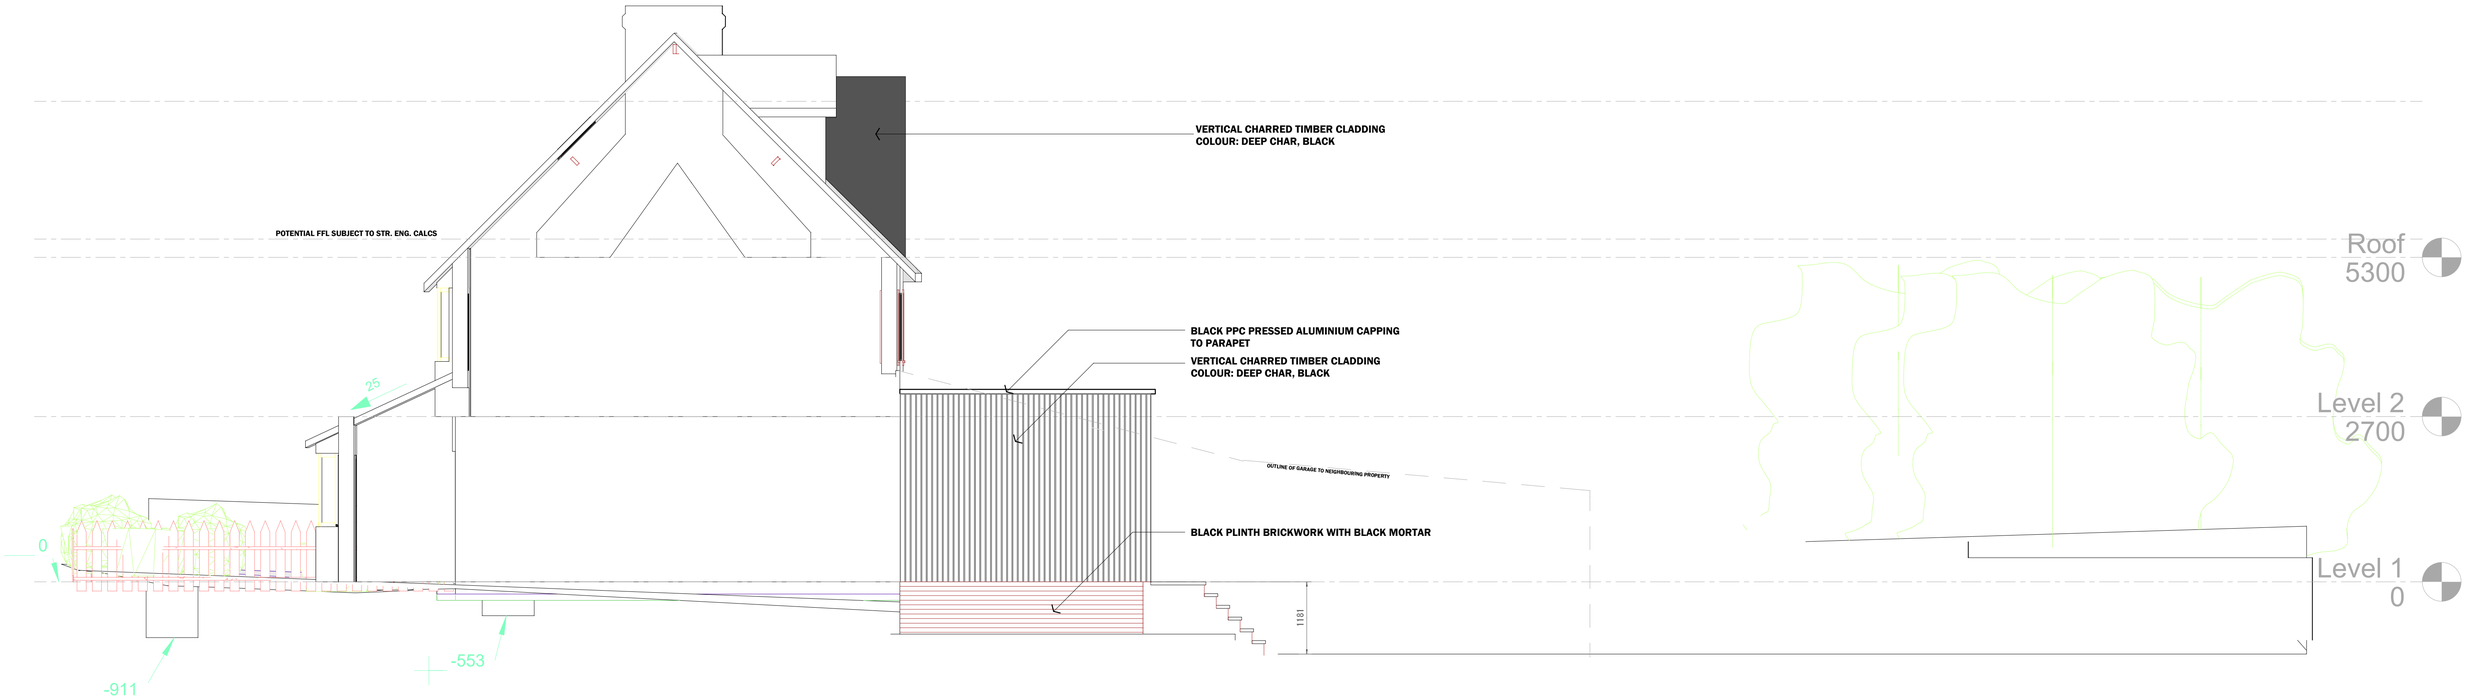


REAR ELEVATION

0 1 2 3 4 5 meters

PLANNING ISSUE
NOT FOR CONSTRUCTION

Project title:

68 CHILTERN ROAD,
BALDOCK,
HERTS
SG7 6LS

Drawing title:

PROPOSED ELEVATIONS 2 OF 2

Date:
SEPT 2023

Scale:
1:50 @ A1

Drawing No:
PL. 003B