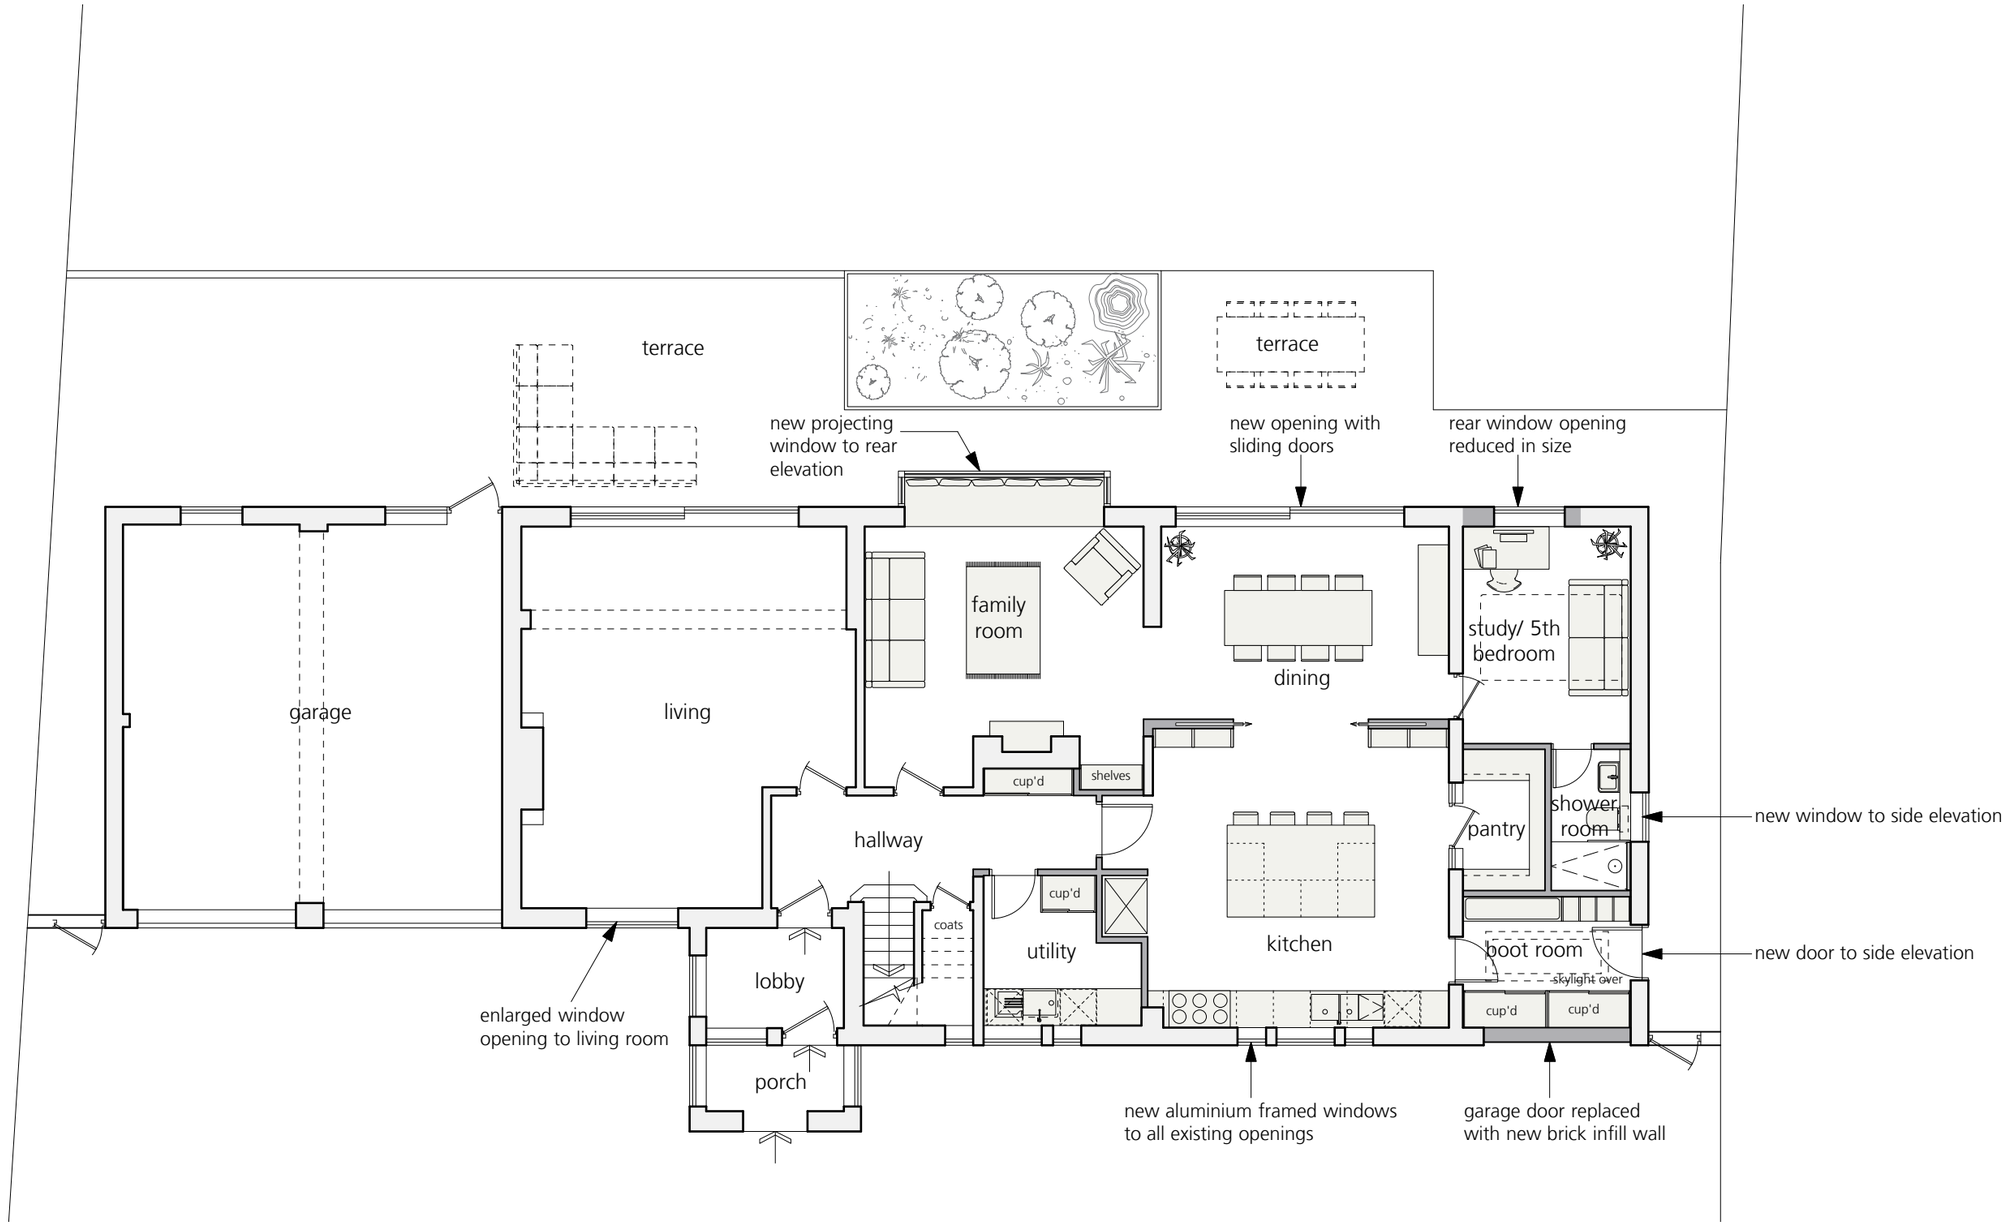


REVISION		DATE
P2	Scale bar added	26.11.24
P1	Planning Submission	12.11.24

0 1 2 3 4 5m

FLOOR AREA: 188m²

INFORMATION CONTAINED IN THIS DRAWING IS THE SOLE COPYRIGHT OF STUDIO THOMAS AND IS NOT TO BE REPRODUCED WITHOUT THEIR PERMISSION. DO NOT SCALE. ALL DIMENSIONS TO BE CONFIRMED ON SITE

PROJECT: Mansard, Newlands Close West, Hitchin, Hertfordshire SG4 9BA	CLIENT: Phil & Claire Parry	SCALE: 1:100@A3	DWG No.: 41_PL_00
DRAWING: AS PROPOSED_Ground Floor Plan		DATE: November 2024	REVISION: P2

studiothomas
21 Hawley Square, Margate, Kent CT9 1PQ
www.studiothomas.uk 07799 263 959