COPYRIGHT
This drawing is copyright and may not be altered, reproduced or used other than for the Contract Works for which it is issued without written permission.

STATUS OF DRAWING
The purpose of this drawing when issued as a Tender Drawing is to enable tenderers to interpret correctly the design and submit competitive tenders for the Works.
A Tender Drawing whether original or ammended shall not be used as an Installation Drawing except under the terms contained in the Conditions of Tender.


WARNING
Do not scale this drawing. Verify all dimensions and structual details on site. If in doubt, ask before acting.

RELATED DOCUMENTS
Read this drawing in conjunction with the appropiate Specification(s).


CHUCKING
This drawing has been generated using a Computer Draughting System. As the system generates a new drawing at each revision, only the latest edition shall be intialled as checked.

Revision	Date	Designed	Drawn	Cad	Check
P1	04-06-2025	SJS	SJS	SJS	RJ
P2	11-02-2026	SJS	SJS	SJS	AH

Revision	Status\ Ammendments
P1	INITIAL PRELIMINARY ISSUE

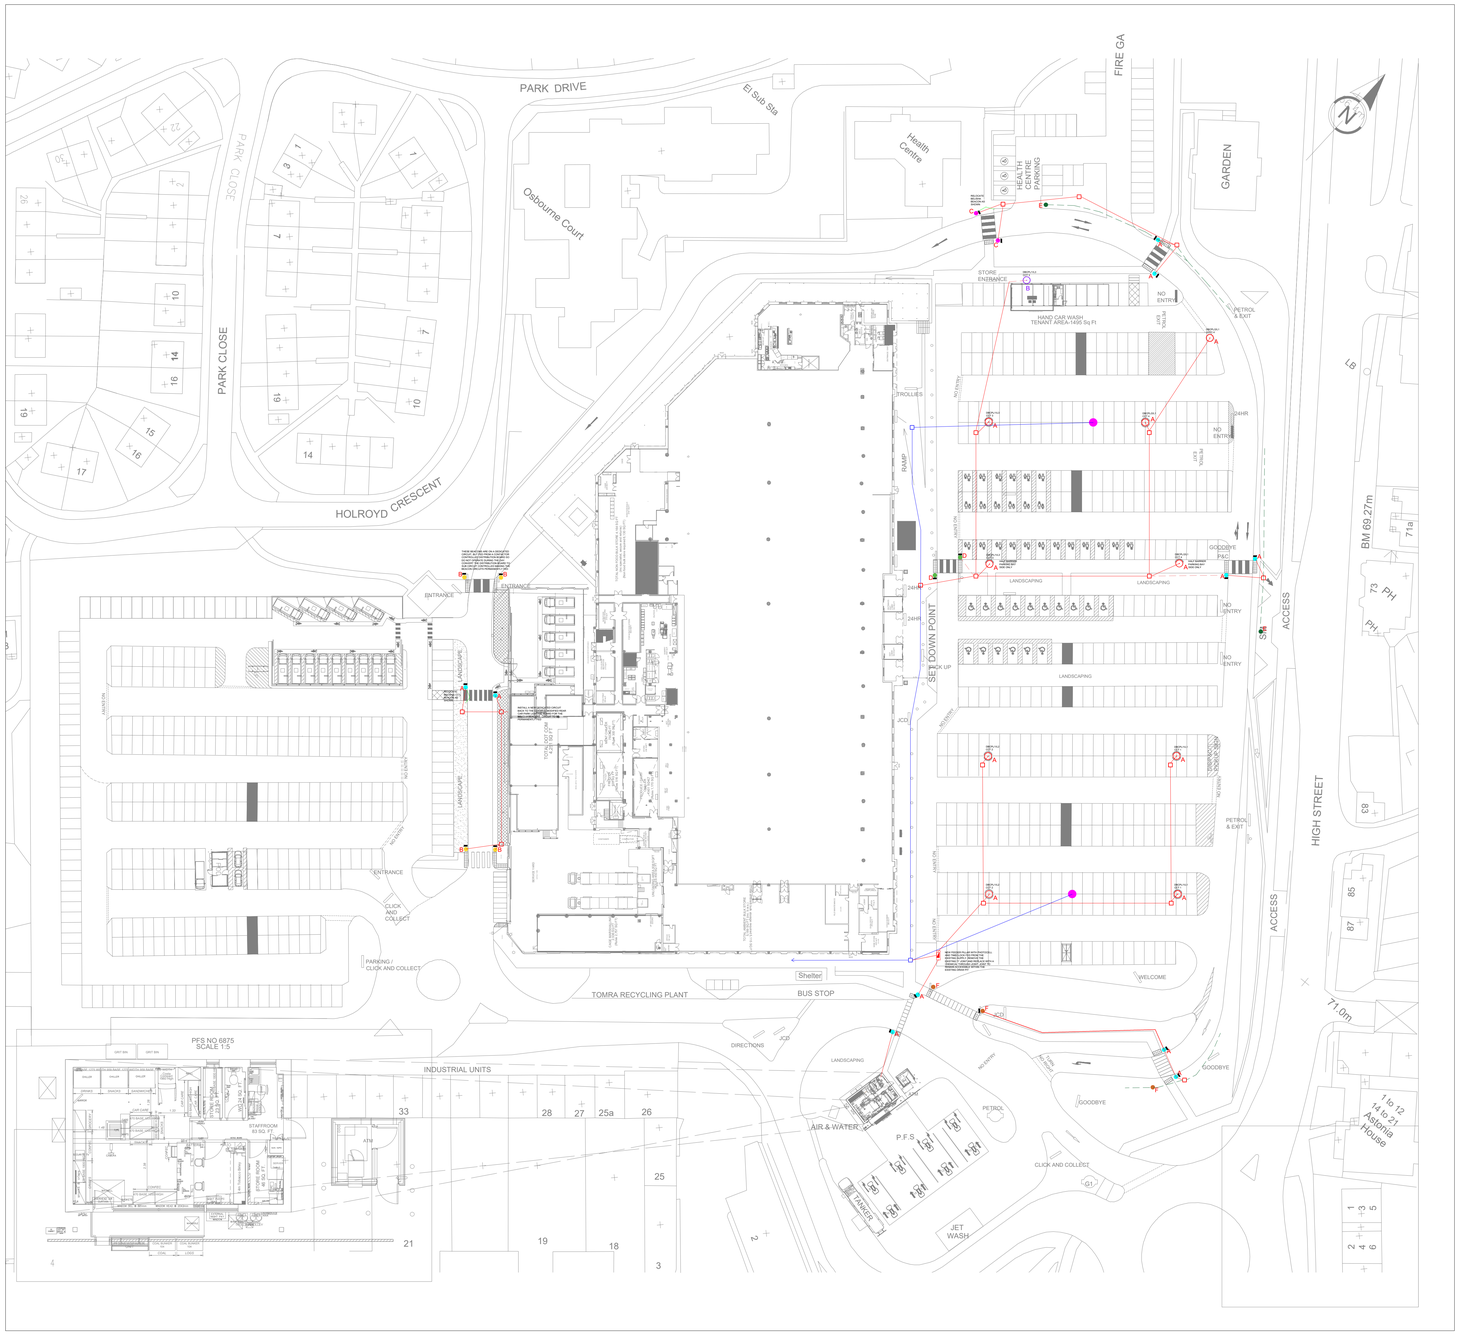

SCALE - 1/500

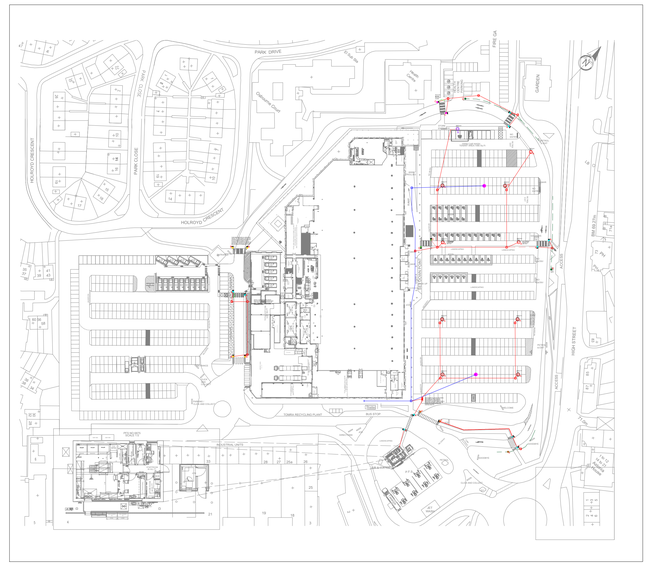

SCALE - 1/1250

Lighting Schedule Project Total

Symbol	Tag	Qty	Description	Mounting Height (m)	Luminaire Watts	Luminaire Lumens
	A	9	AL4701_25740 Orion Pro	10	252.8	39118
	B	1	AL4702_25740 Orion Pro	10	251.7	36165
			Existing Mast Luminaire to be removed			
			New Halo Belisha Beacon on new column			
			New Halo Belisha Beacon on existing column			
			Existing removed Halo Belisha Beacon relocated on to a new column			
			Existing Halo Belisha Beacon and column to remain as currently installed			
			Existing Halo Belisha Beacon moved to new position and column removed			
			Existing Non Halo Belisha Beacon and column removed			
			Wrap around column protection. Half protection as annotated			
			Belisha Beacon Protection			
			New Duct			
			Existing Duct			
			Existing Circuit to be reconfigured			
			Existing Circuit to be reconfigured			
			New Draw Pit			
			Existing Draw Pit			
			New Draw Pit built into an existing duct route			

1:500
10m 0 10m 20m 30m 40m 50m

1:1250
25m 0 25m 50m 75m 100m 125m

PRELIMINARY

SEE SERVICES LTD
SOUTH EASTERN HOUSE
62-70 FOWLER ROAD
HAINAULT
ESSEX
IG6 3UT
Telephone: 020 8502 6900
Facsimile: 020 8559 5060

Client: TESCO

Project: TESCO BALDOCK 2055

Drawing Title: EXTERNAL CAR PARK LIGHTING LAYOUT

Drawn:	CAD:	Checked:	Date:
SJS	SJS	AH	04/06/2025

Scale: 1:1250 / 1:500 | Project No.:

Drawing Number: E91 | Revision: P2