

© This drawing and the ideas and building works depicted are the copyright of The Beck Group of companies and may not be used copied or amended without written permission

date	revision	by	no.
feb 26	Redrawn to suit revised planning layout	jcs	A

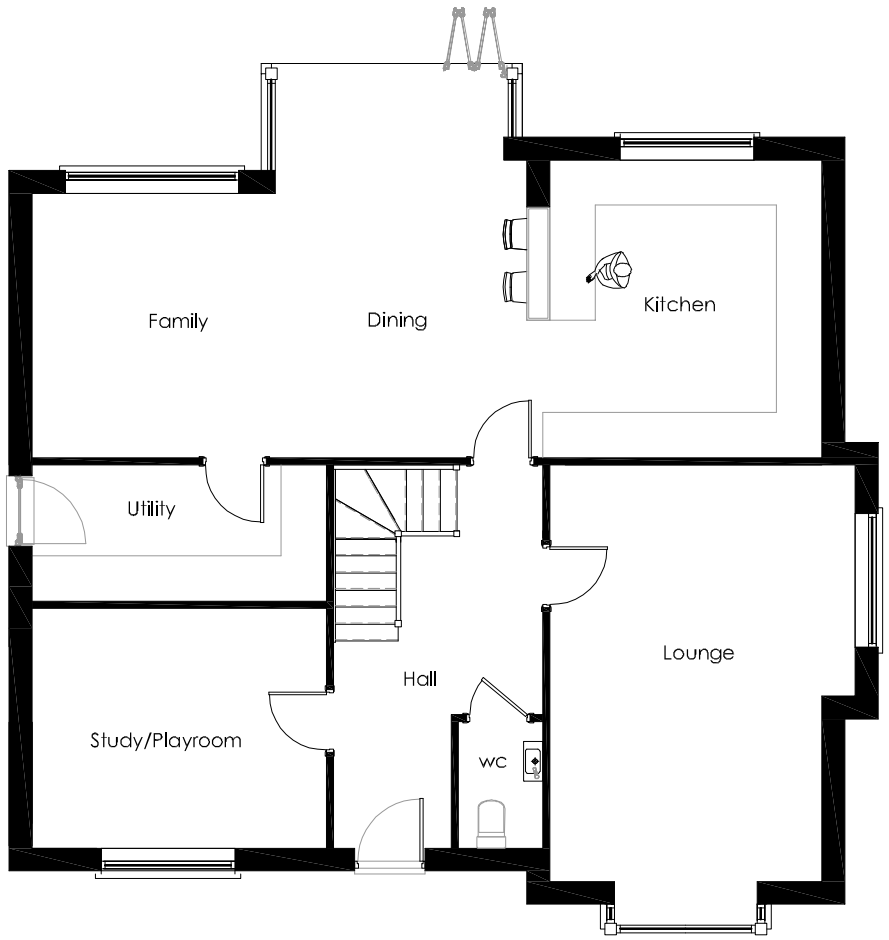

Ground floor plan

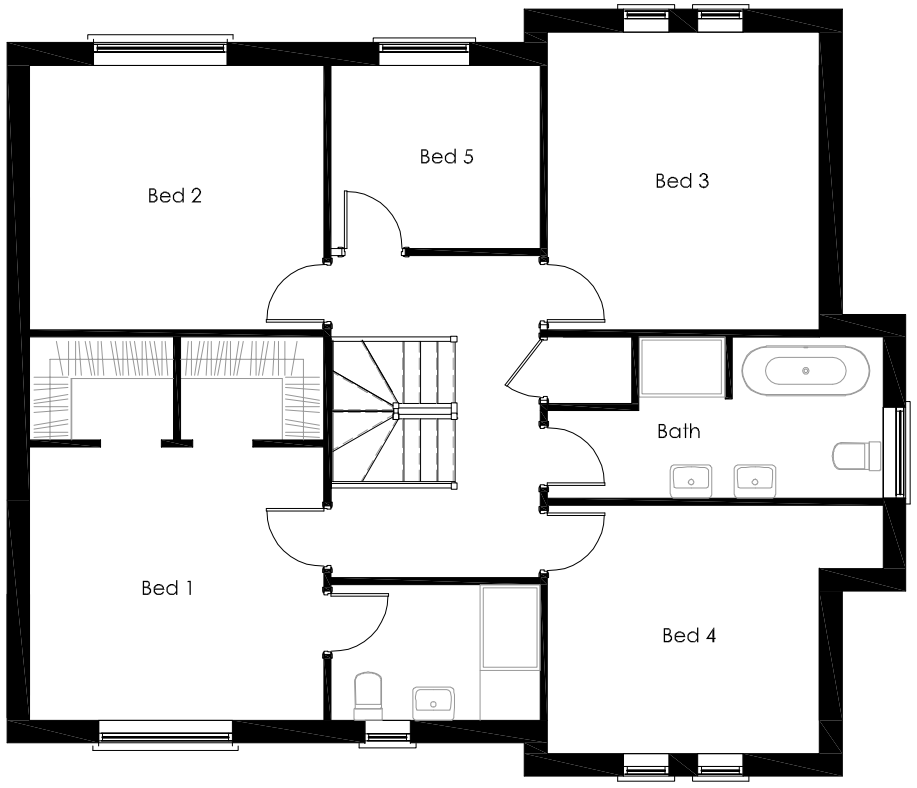

First floor plan

0 5 10
Meters

BECK HOMES

BECK HOMES LTD
BARRINGTON HOUSE, HEYES LANE
ALDERLEY EDGE, CHESHIRE SK9 7LA
W. www.beckgroup.co.uk

job: Station Road, Ashwell
drawing: PLOT 27 FLOOR PLANS
drawn: JS | status: Planning
date: AUG 2025 | scale: 1:100 @ A3 | dwg no.: 25-167-P30 | rev: A