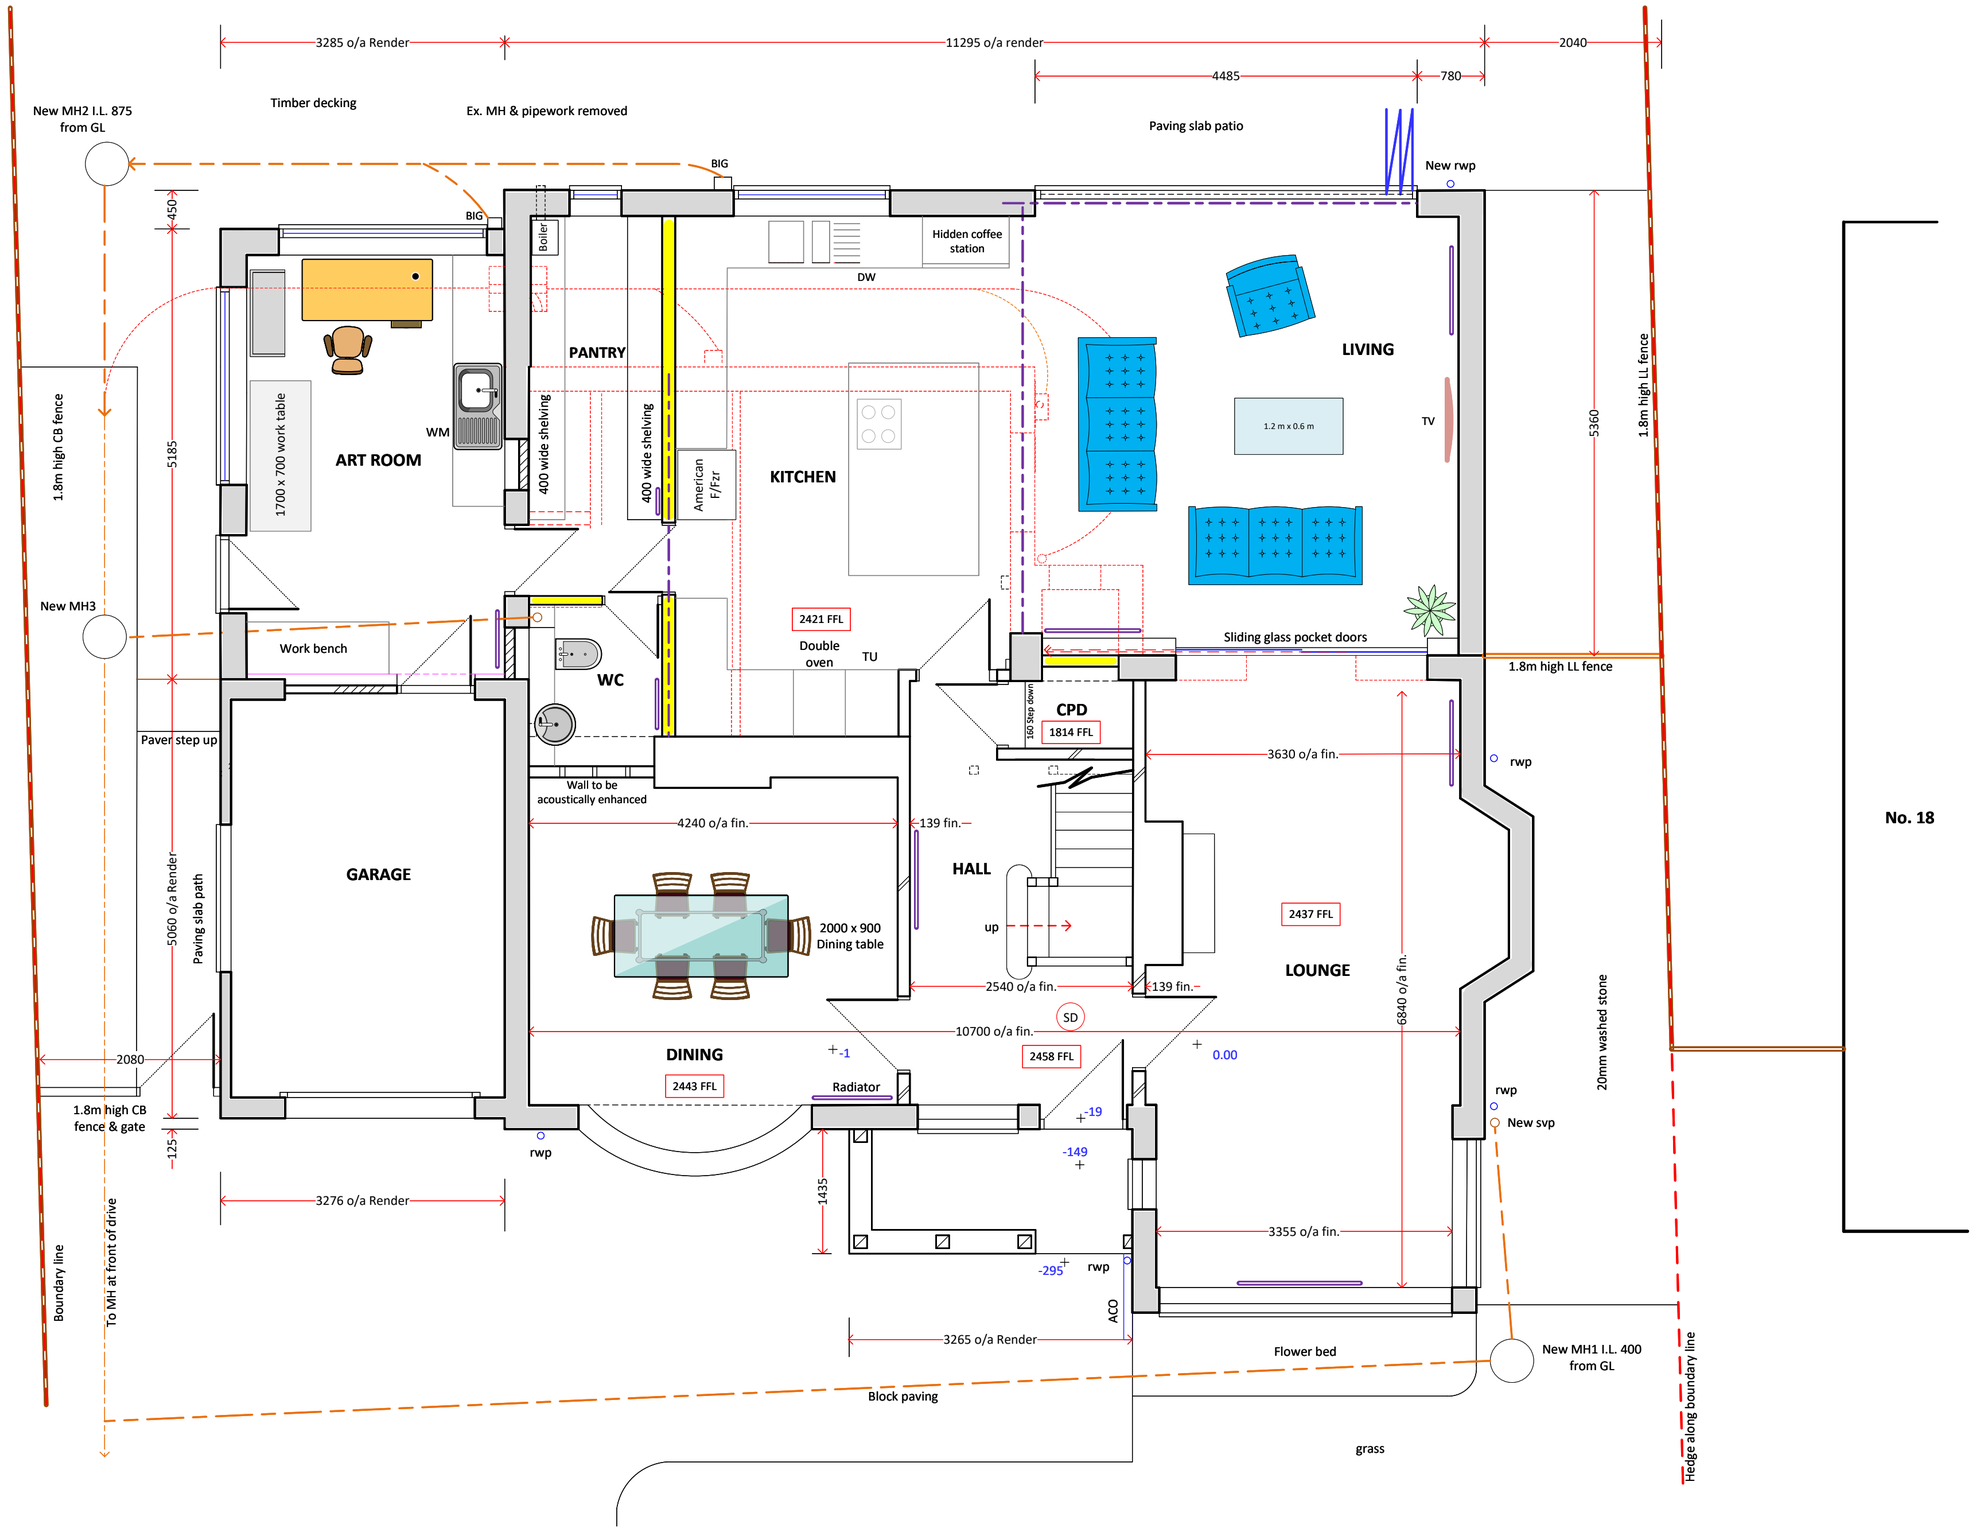


ROSEBURY
Design · Planning · Project Management
8 WOODLAND WAY, BALDOCK, HERTFORDSHIRE, SG7 6LR
T: 07970 277106
E: Rosebury21@gmail.com

Contract	Title	Scale	Date	Drawing No.	Rev
16 Cashio Lane, Letchworth GC	Proposed Ground Floor Plan	1:50	01.2025	05/DR/25	A

A2

This drawing is copyright ©