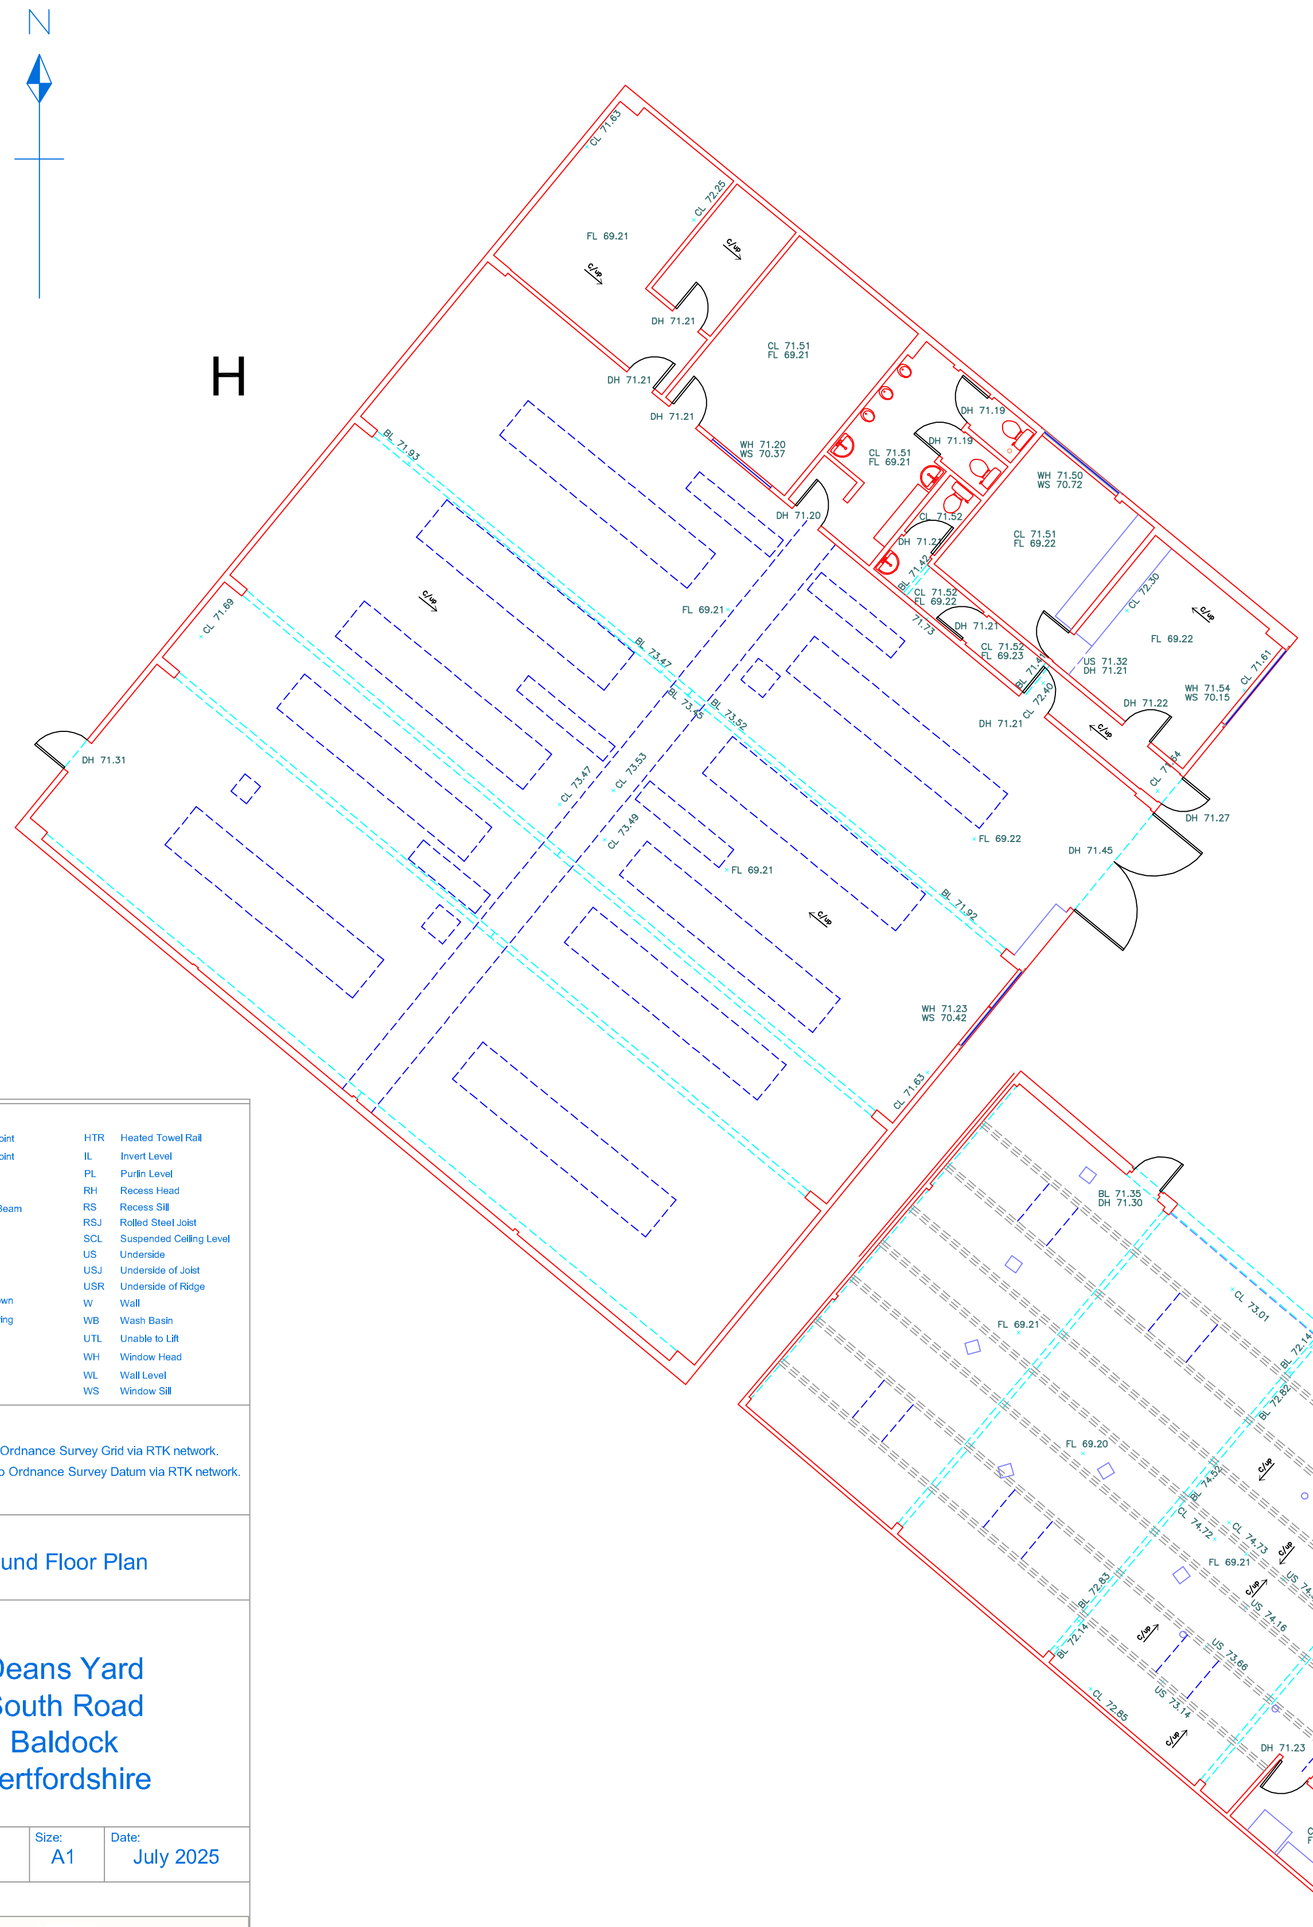


Abbreviations:

ACP	Arch Crown Point	HTR	Heated Towel Rail
ASP	Arch Spring Point	IL	Invert Level
BL	Beam Level	PL	Purlin Level
BS	Beam Soffit	RH	Recess Head
UB	Underside of Beam	RS	Recess Sill
CF	Ceiling False	RSJ	Rolled Steel Joist
CL	Ceiling Level	SCL	Suspended Ceiling Level
CUp	Ceiling Up	US	Underside
CoL	Cover Level	USJ	Underside of Joist
DAC	Door Arch Crown	USR	Underside of Ridge
DAS	Door Arch Spring	W	Wall
DH	Door Head	WB	Wash Basin
DS	Door Sill	UTL	Unable to Lift
F	Floor	WH	Window Head
FL	Floor Level	WL	Wall Level
		WS	Window Sill

Benchmark Details:

Survey Grid set to Ordnance Survey Grid via RTK network.
All Levels related to Ordnance Survey Datum via RTK network.

Drawing Title:

Ground Floor Plan

Job Title:

Deans Yard
South Road
Baldock
Hertfordshire

Scale:	Size:	Date:
1/100	A1	July 2025

Setting the benchmark