
Revisions		
No.	Date	Issue Notes

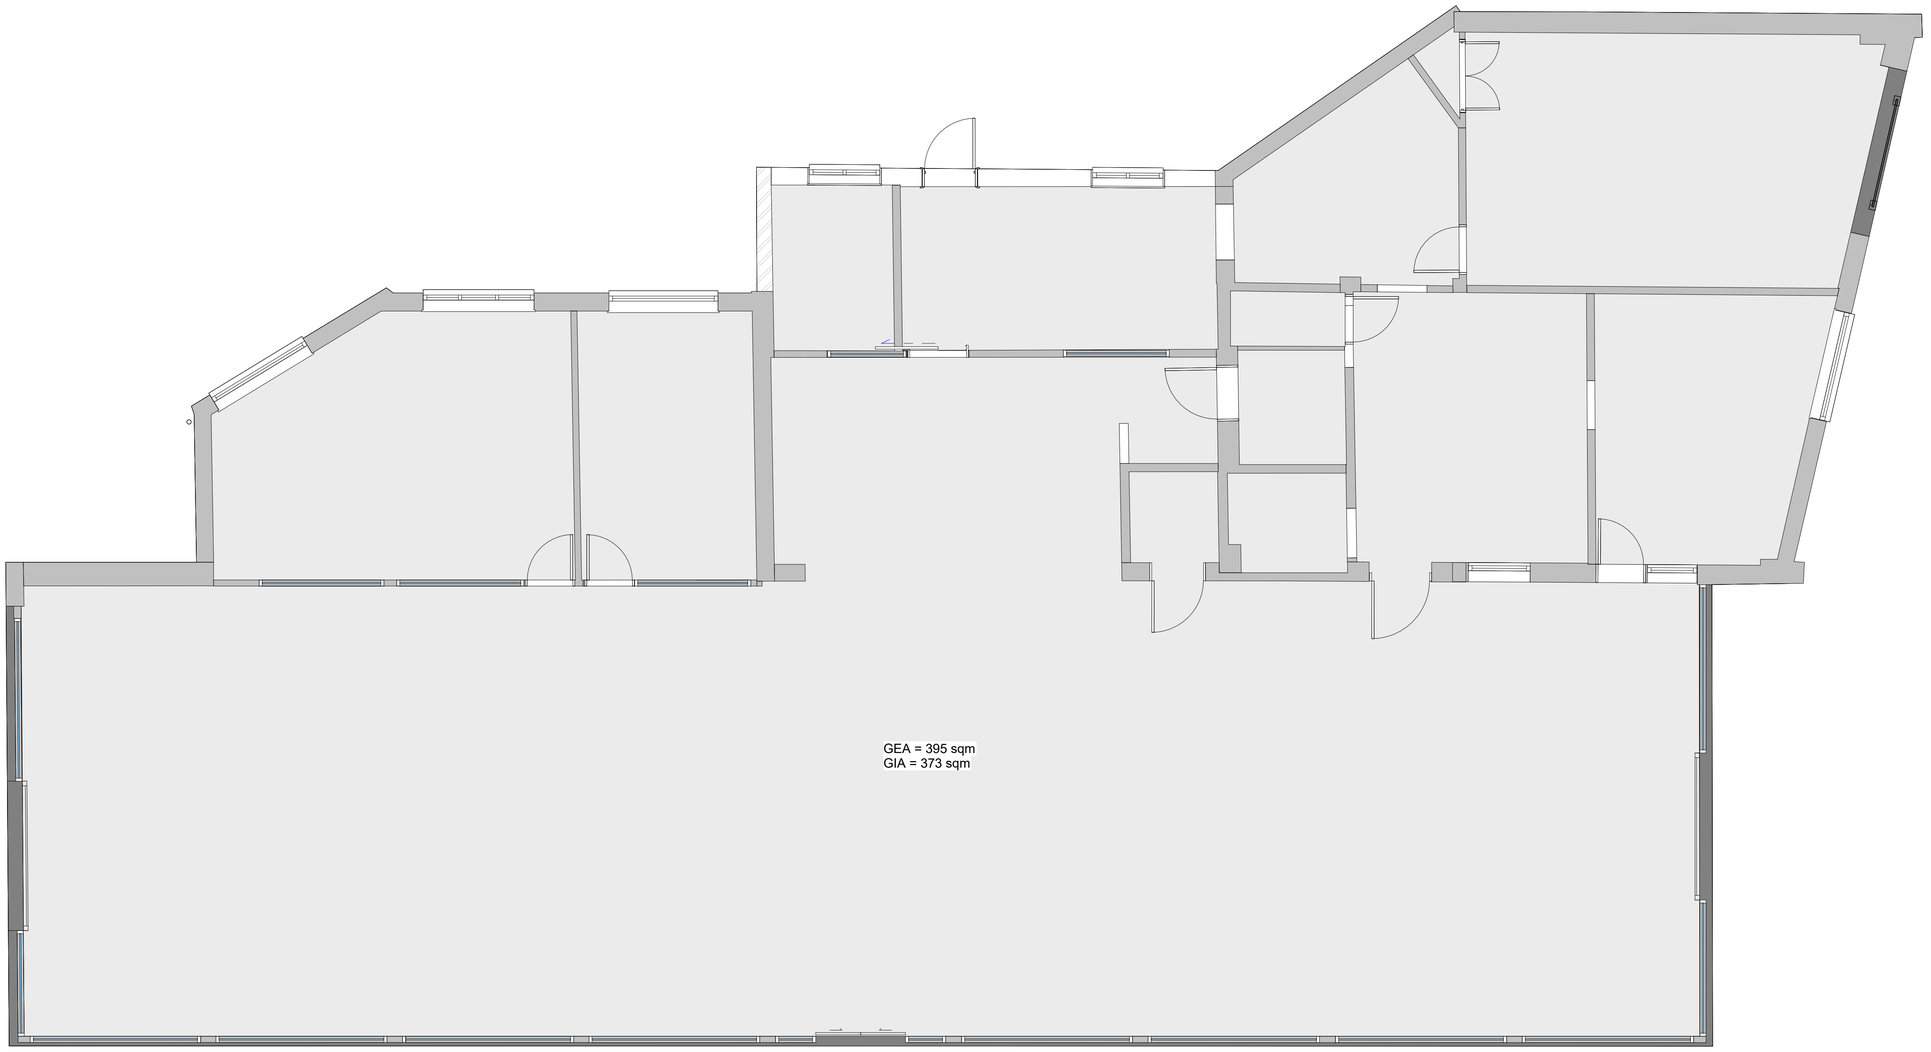

1 Existing Showroom Ground Floor Plan

1 : 50 @A1 1:100@A3

0 1 2 3 4 5M

North

Do not scale from drawings except where submitted for planning permission. For all other purposes, use figured dimensions only.

Dimensions must be checked on site before work commences. Any discrepancies should be reported to MEDA International.

The accuracy of this drawing may be reliant upon survey information provided by third parties. No liability will be accepted by MEDA International for errors in or arising from such third party survey information.

Meda Shape Make & Build

+44 (0) 1235 448580
www.experiencemeda.com
info@experiencemeda.com

The Granary, Church Lane
Steventon, Oxfordshire
OX13 6SW, United Kingdom

This drawing is the copyright of MEDA International and may not be copied or reproduced without written permission.

Client: Brickhill Construction

Project Title: Volvo Letchworth
Norton Way N, Letchworth Garden City, SG6 4AD

Drawing Title: Existing Showroom Ground Floor Plan

Project ID	Scale
001	1:50 @A1 1:100 @A3

Drawn By	Reviewed By	Date
AF	AO	22/09/2025

Drawing No.	Revision
P0100	

of

PLANNING