
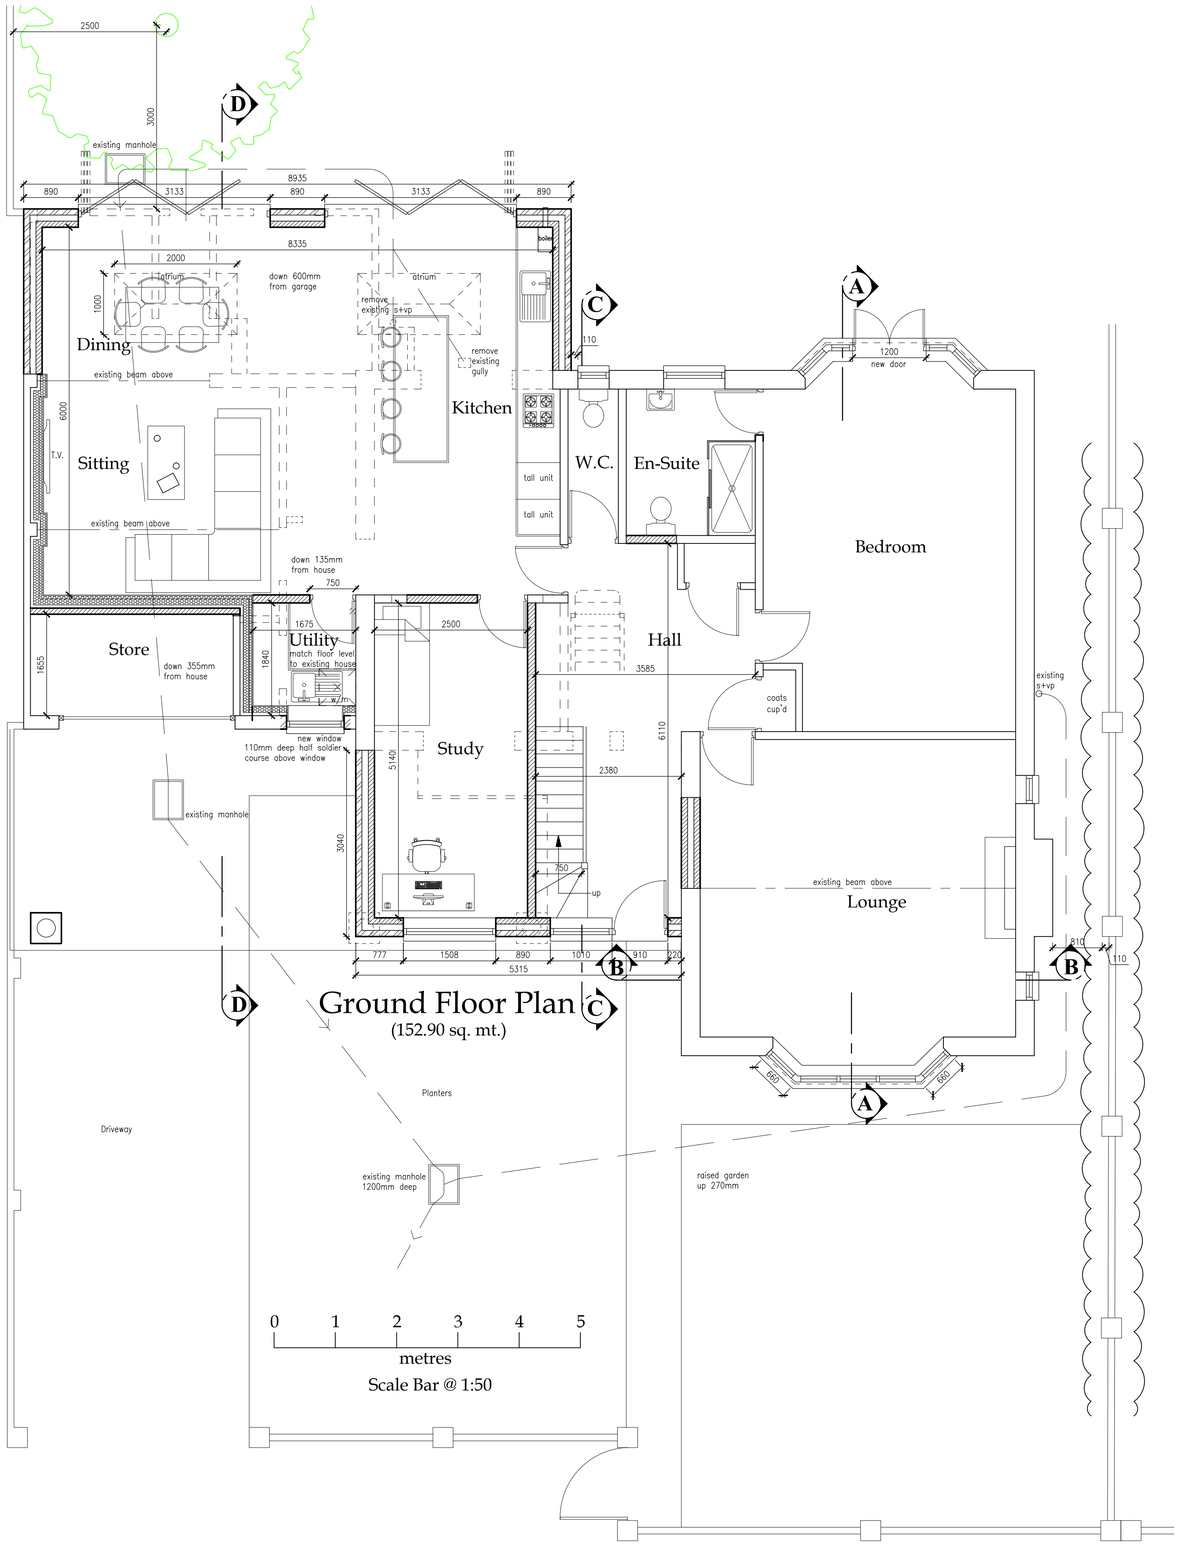



Ground Floor Plan
(152.90 sq. mt.)

Scale Bar @ 1:50

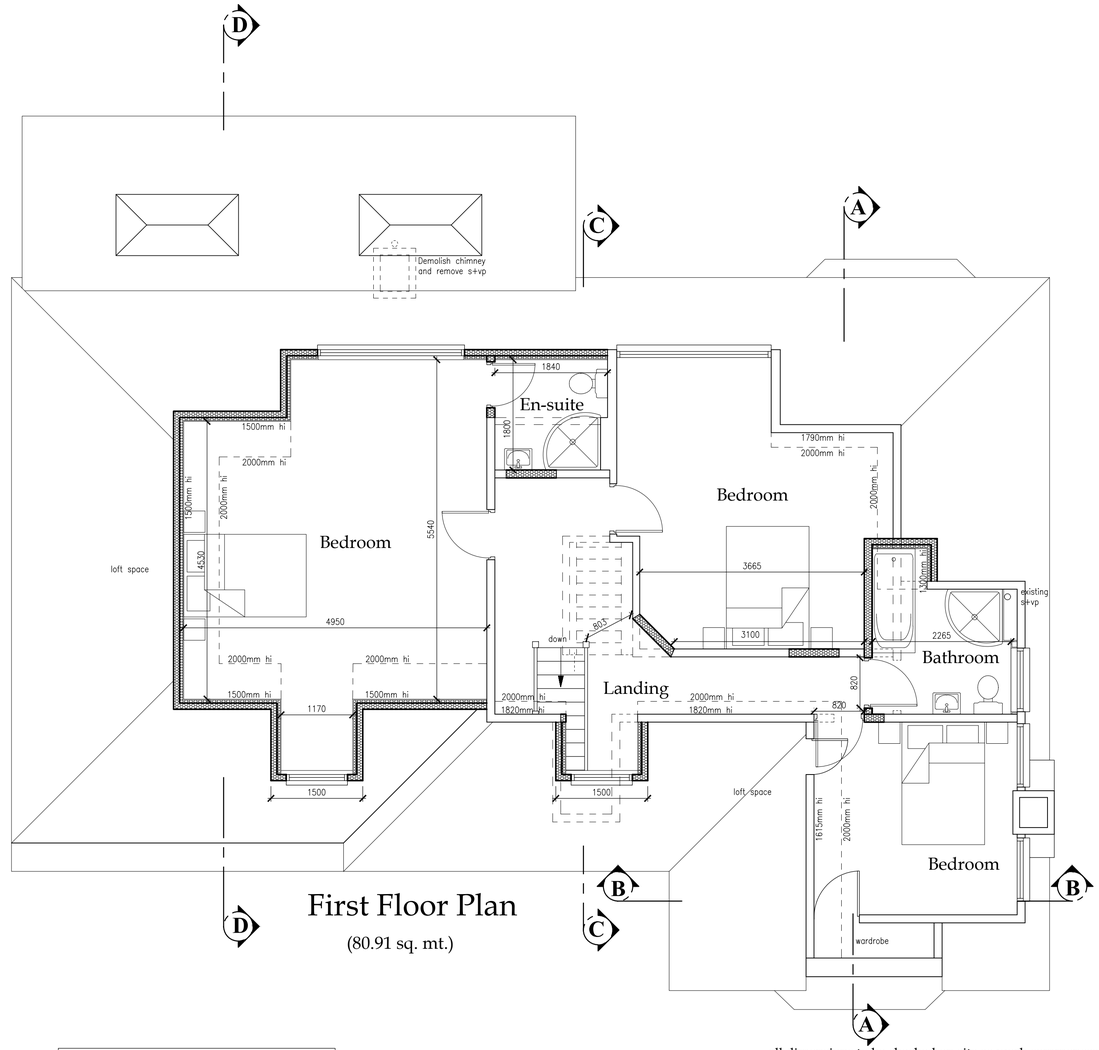

First Floor Plan
(80.91 sq. mt.)

all dimensions to be checked on site as work commences and any discrepancies or omissions reported immediately.

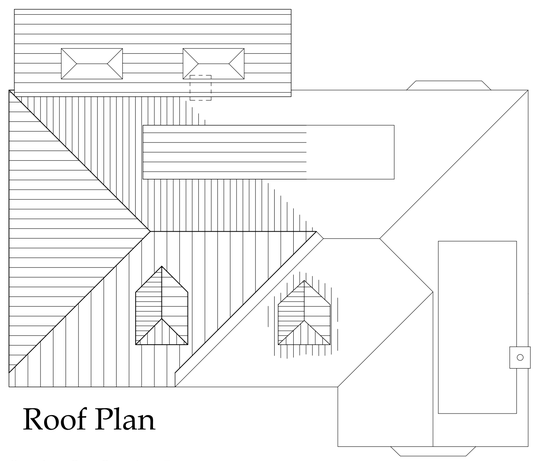

Roof Plan

0 1 2 3 4 5
metres

Scale Bar @ 1:100

client	Mr. S. Baines, Fir Trees, Newlands Close West, Hitchin, SG4 9BA.
job title:	Proposed Ground and First Floor Extension.
dwg title:	Proposed Floor Plans & Roof Plan.

dwg. no: 2024071-PL-010	drawn by: PG	scales: 1:50, 1:100 @ A1
revision suffix: -	status: **Planning**	date: Nov. 2024

Rev.	Description	Date
-	-	-

KEVIN TODD ARCHITECTURAL LTD.
ARCHITECTURAL AND DEVELOPMENT CONSULTANTS
P.O. Box 1643,
Kempston,
MK42 5EJ.
Tel: 01582~476404
C.A.B.E
www.kevintoddarchitectural.co.uk
kt@kevintoddarchitectural.co.uk